

© MAC ARCHITECTURAL DESIGN LTD 2018. All rights reserved.
This Drawing and its contents has been produced for the Client only and is not intended for any other person or for any other purpose than the Drawing Status. No part of this drawing and associated graphical contents may be reproduced, copied, modified or distributed, without the prior written consent of MAC Architectural Design Ltd.

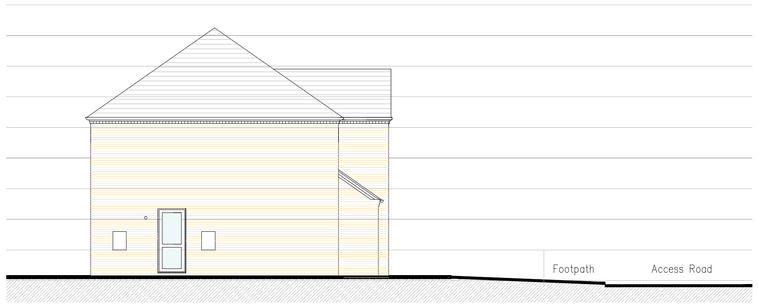

North West Elevation. Scale 1:100

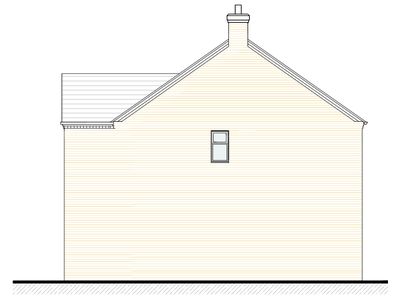

North East Elevation. Scale 1:100



South East Elevation. Scale 1:100



South West Elevation. Scale 1:50


Roof: Tile – Marley Eternit Duo Modern (Smooth Grey).

Rainwater goods: Black Upvc.


Facing brick soldier course over windows.

Windows: Timber effect Upvc Colour Pearl White RAL 1013..


Facing Brick – Hanson Hampton Rural Blend.

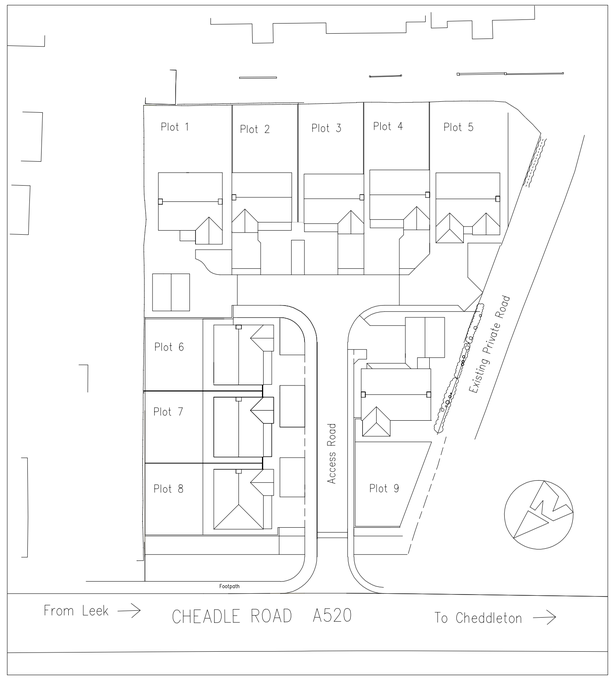


Block Plan Scale 1:500

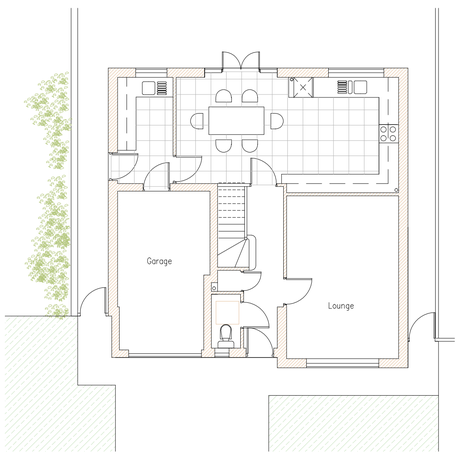

Ground Floor Scale 1:100

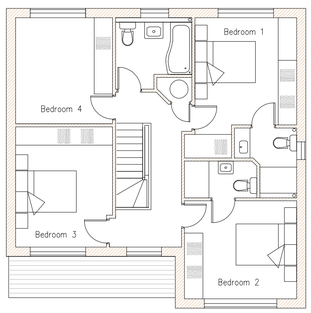


First Floor Scale 1:100

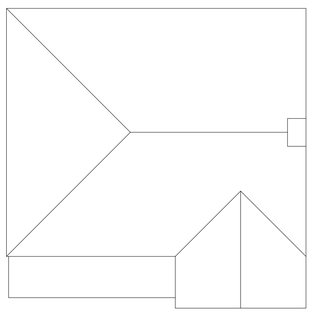

Roof Plan Scale 1:100

Plot 8

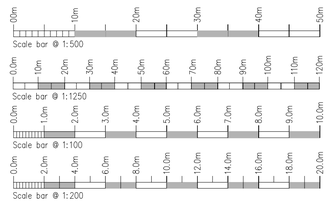

Rev.	Drawn	Comments.	Date

MAC
ARCHITECTURAL DESIGN LTD
Moorland House, 123 Moorland Road, Burslem, ST6 1JD.
T:01782 503302 E:admin@mac-arch.co.uk

Developer:
Broadoak Properties Ltd.

Project:
Proposed Residential Development at The Travellers Rest. Cheadle Road, Leekbrook, Leek. Staffordshire ST13 7DR.

Title:
Plot 8 Plans & Elevations.

Status:
Planning.

Paper A1: Drawn: AC Bailey Date: May 2019 Drg Ref: 1514-28