© MAC ARCHITECTURAL DESIGN LTD 2018. All rights reserved.
This Drawing and its contents has been produced for the Client only and is not intended for any other person or for any other purpose than the Drawing Status. No part of this drawing and associated graphical contents may be reproduced, copied, modified or distributed, without the prior written consent of MAC Architectural Design Ltd.



North West Elevation. Scale 1:100



North East Elevation. Scale 1:100



South West Elevation. Scale 1:100



South East Elevation. Scale 1:50

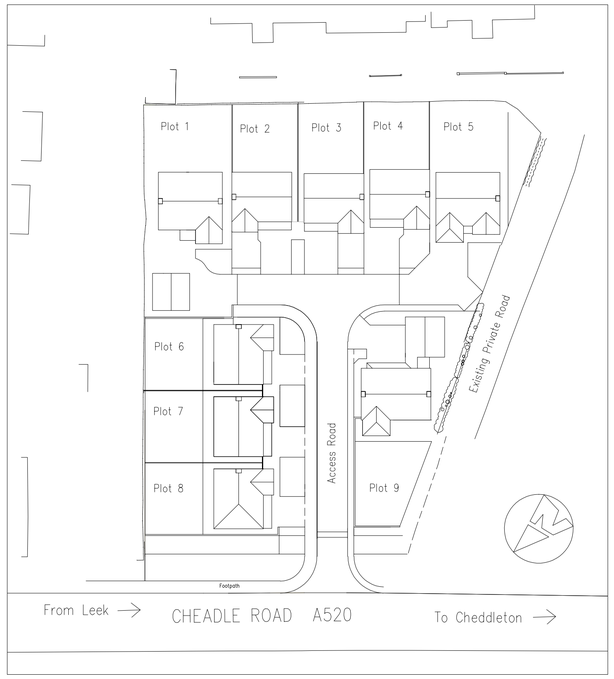

Block Plan Scale 1:500

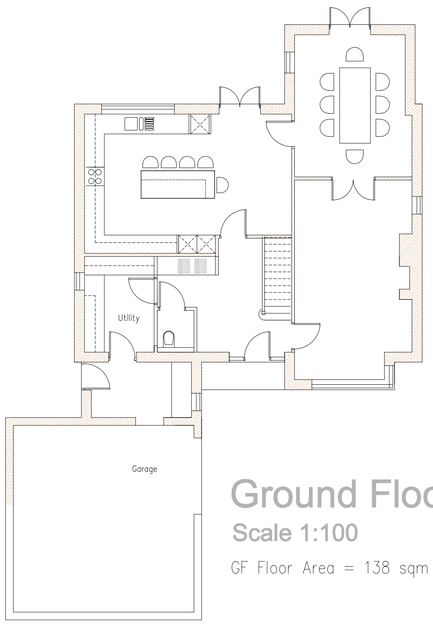

Ground Floor
Scale 1:100

GF Floor Area = 138 sqm = 1484 sqft

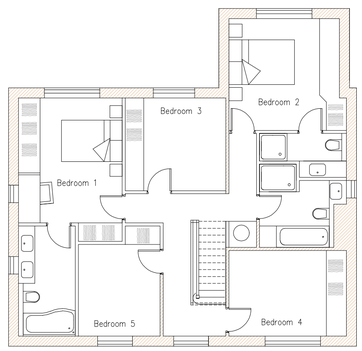

First Floor
Scale 1:100

FF Floor Area = 93 sqm = 1001 sqft

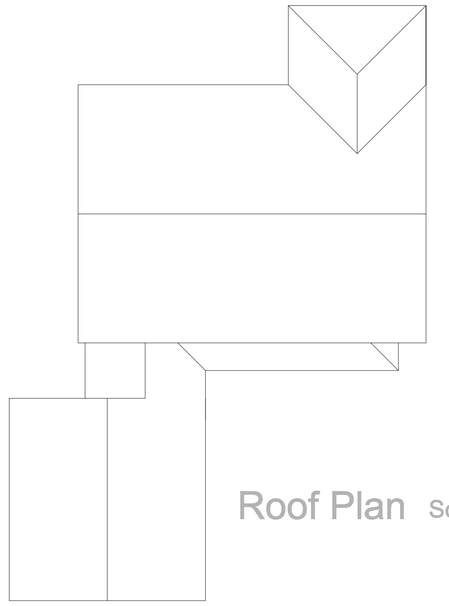

Roof Plan Scale 1:100

Plot 9

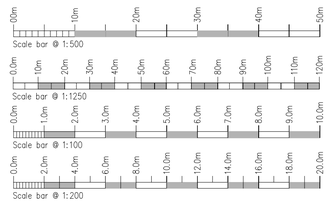

Rev.	Drawn	Comments.	Date

MAC
ARCHITECTURAL DESIGN LTD
Moorland House, 123 Moorland Road, Burslem, ST6 1JD.
T:01782 503302 E:admin@mac-arch.co.uk

Developer:
Broadoak Properties Ltd.

Project:
Proposed Residential Development at The Travellers Rest. Cheadle Road, Leekbrook, Leek. Staffordshire ST13 7DR.

Title:
Plot 9 Plans & Elevations.

Status:
Planning.

Paper A1: Drawn: AC Bailey Date: May 2019 Drg Ref: 1514-29