RevNo	Revision note	Date



FRONT ELEVATION

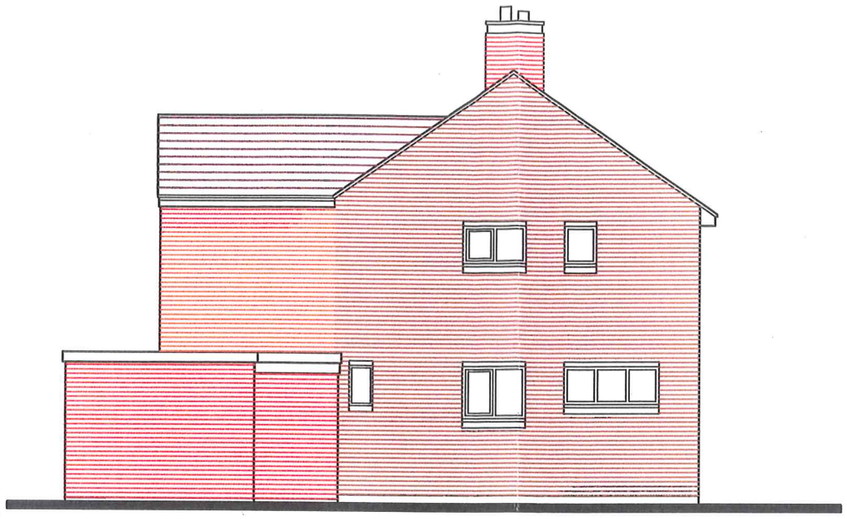

SIDE ELEVATION

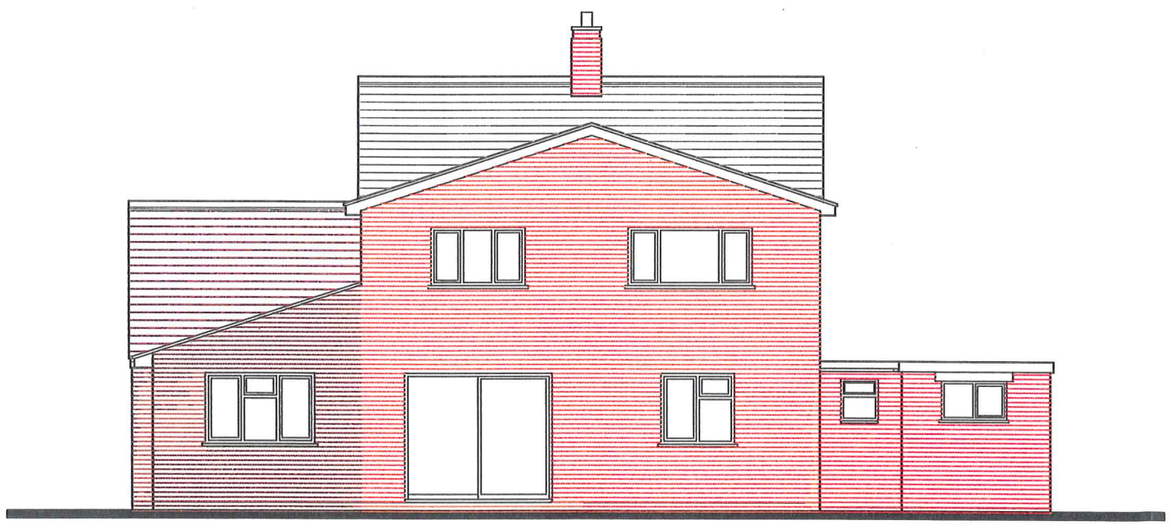

REAR ELEVATION

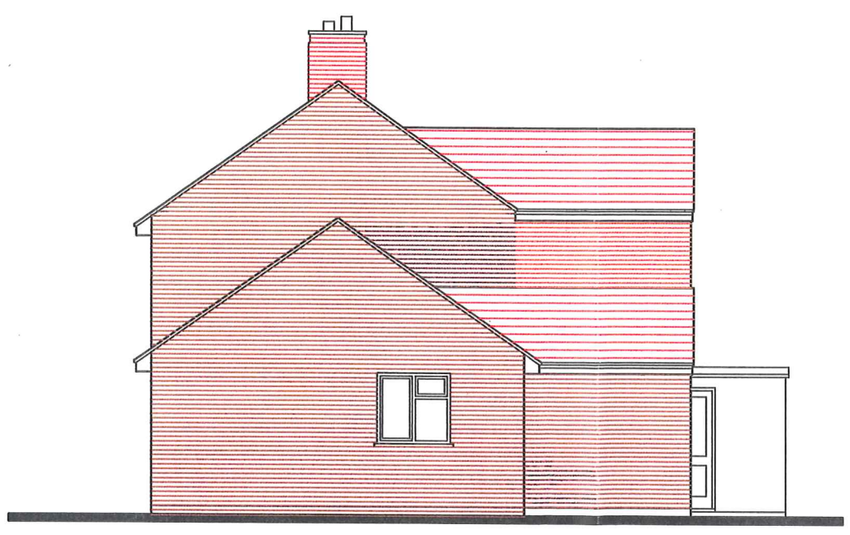

SIDE ELEVATION

10/00471/FUL 26 MAY 2010

Job	PROPOSED ALTERATIONS TO THE WOODLANDS MOORCOURT ESTATE FARLEY ROAD OAKAMOOR	Date May 10	Scale 1:100
Title	ELEVATIONS OF EXISTING PROPERTY	Drawing No 1003/05	
Client	MR L STEVENS	All dimensions to be checked prior to construction on site. Any discrepancies are to be immediately noted to the office of origin. Do not scale drawings. Figured dimensions to be used only	