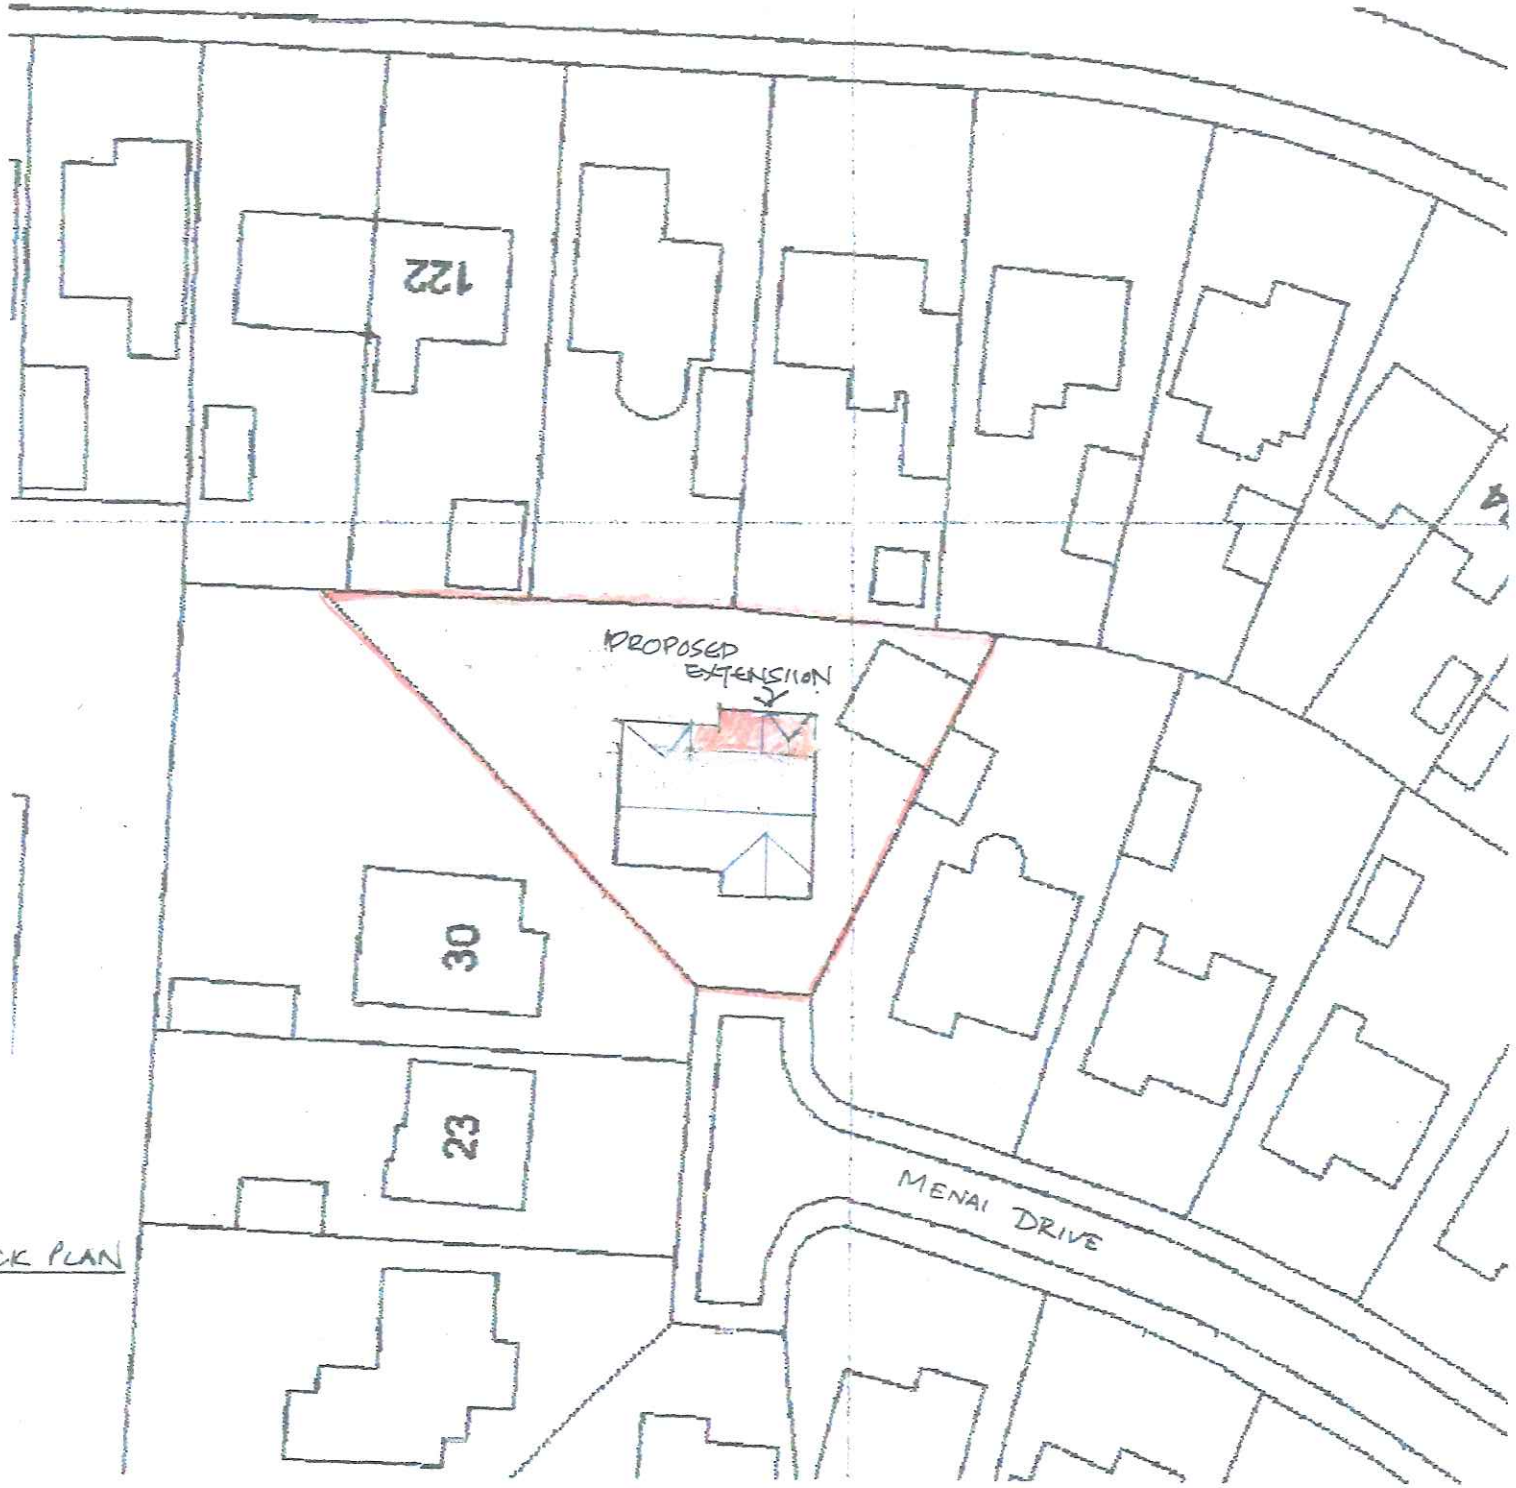


PROPOSED BLOCK PLAN
SCALE 1:500