SMD/2019/0288

WATERLOO MILL

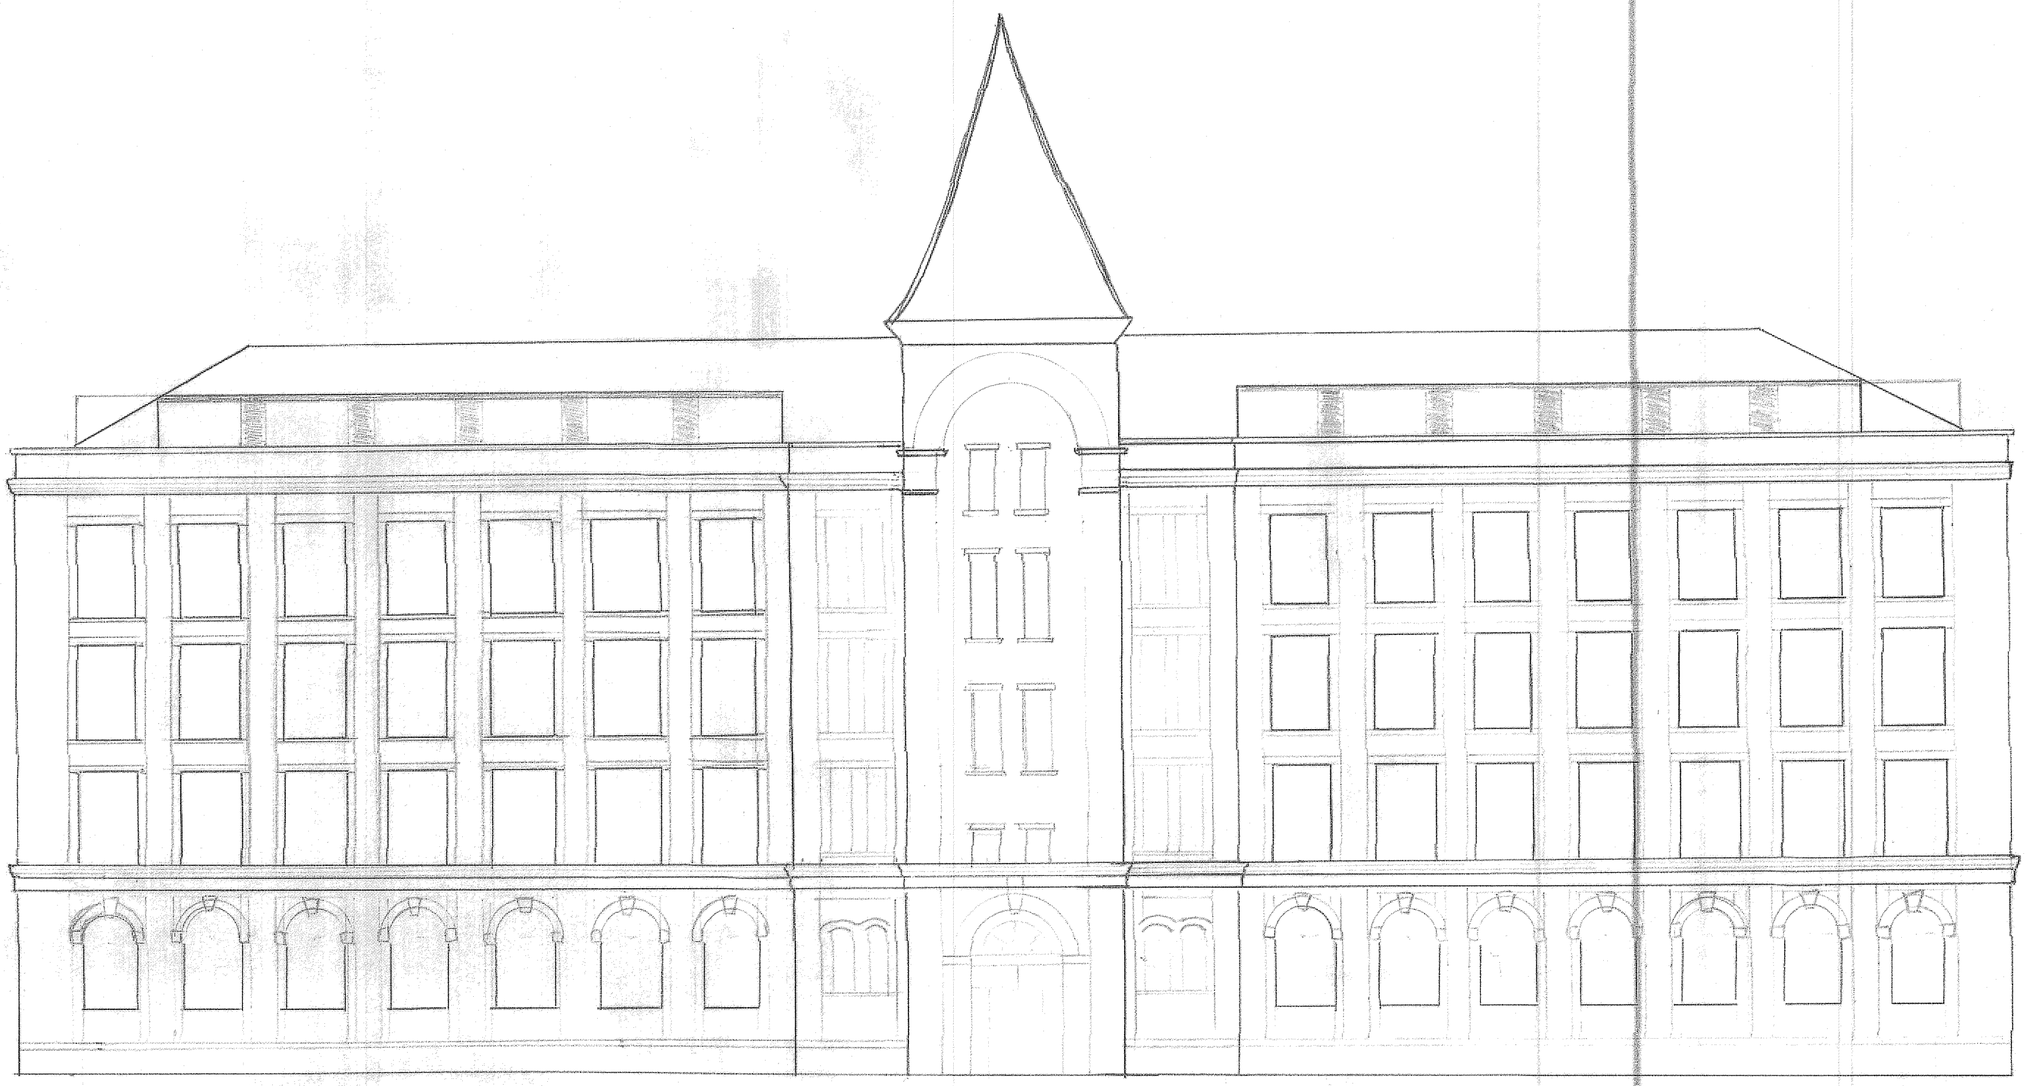

FRONT (SOUTH) ELEVATION

0 1 2 3 4 5 METRES

SCALE 1:100