

SMD/2019/0288

PROPOSED SAFETY BARRIER AT WATERLOO MILL, LEEK

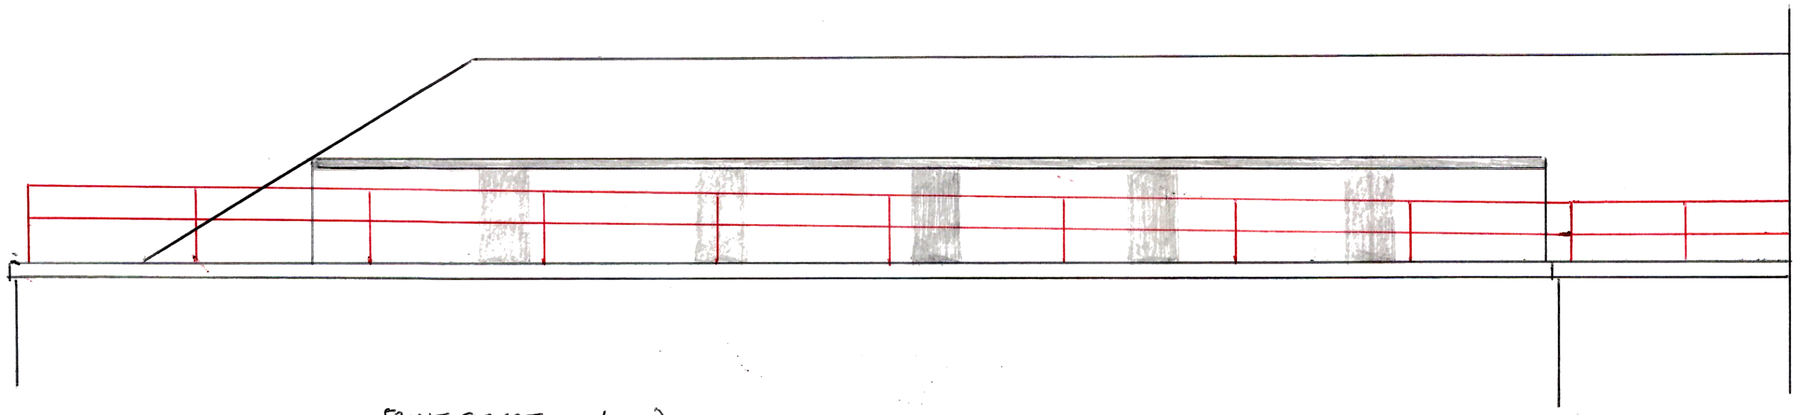


FRONT ELEVATION (WEST)

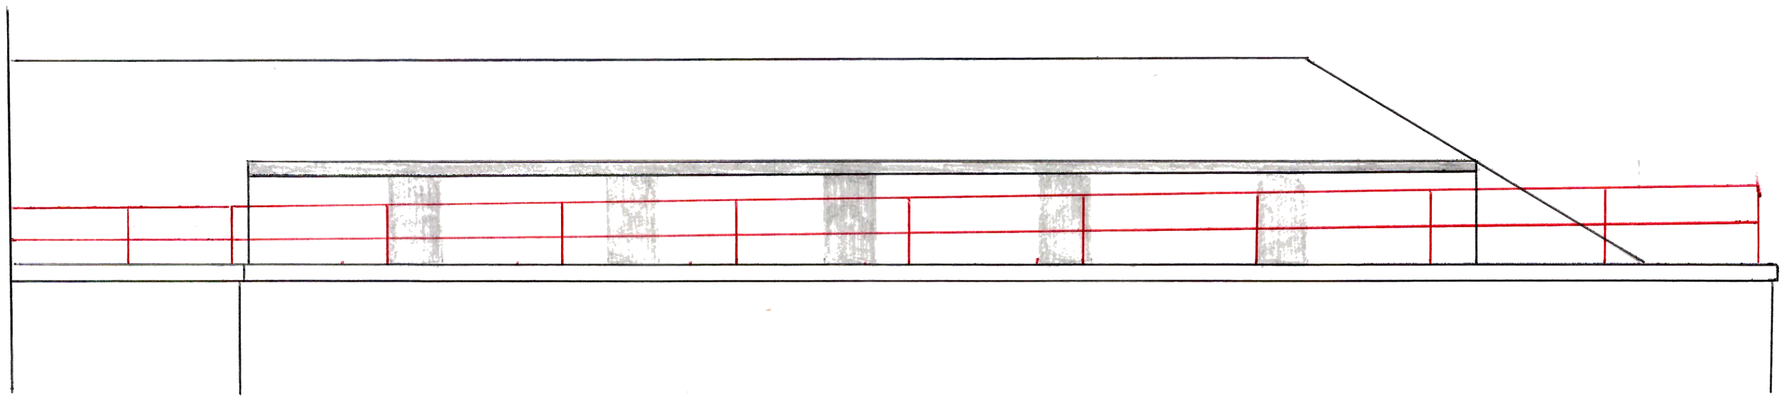

FRONT ELEVATION (EAST)

SCALE 1:50

0 1 2 3 4 5 METRES

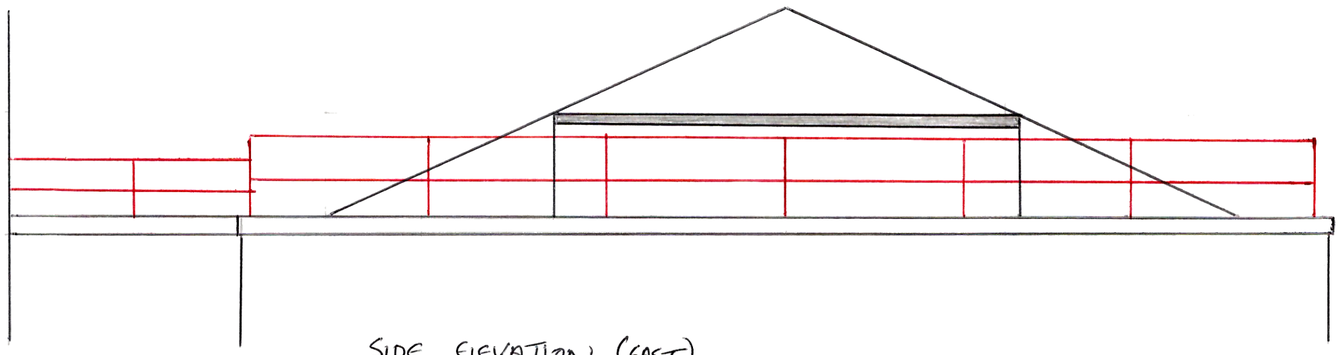

SIDE ELEVATION (EAST)