

LOCATION PLAN

0.0m 10.0m 20.0m 30.0m 40.0m 50.0m

scale bar @ 1:1250

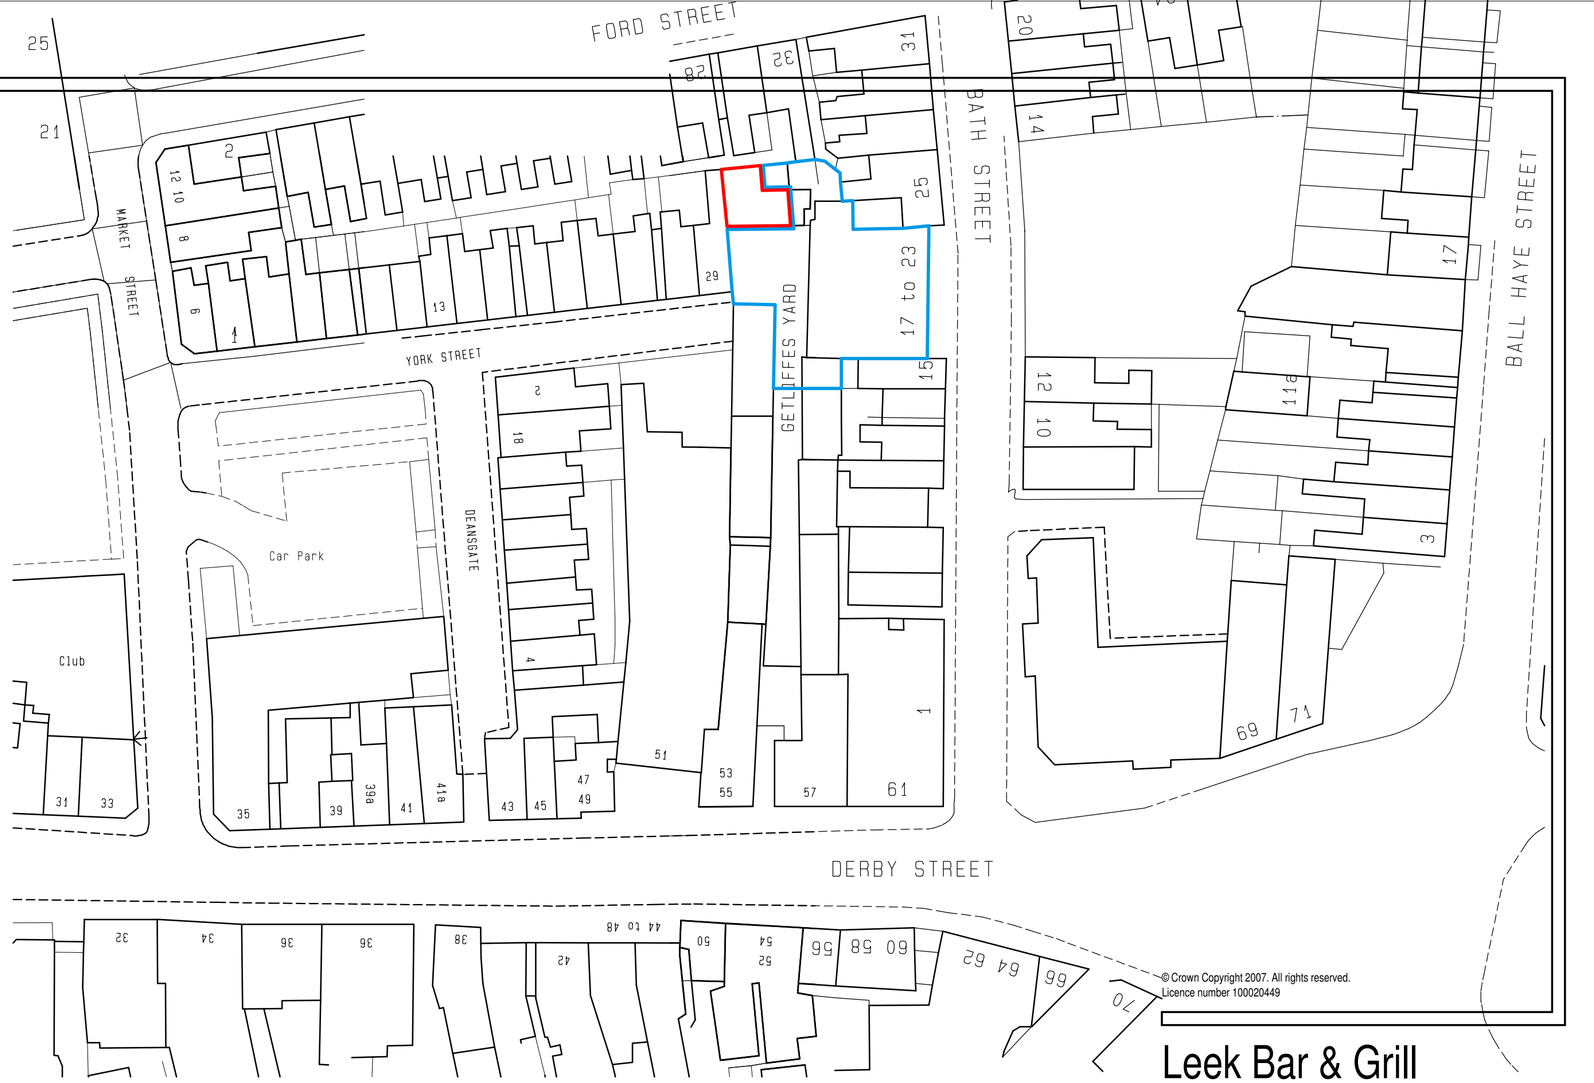

BLOCK PLAN

0.0m 5.0m 10.0m 15.0m 20.0m 25.0m

scale bar @ 1:500

© Crown Copyright 2007. All rights reserved.
Licence number 100020449

Leek Bar & Grill

PROPOSED WINE BAR AT
GETLIFFE'S YARD,
DERBY STREET,
LEEK,
ST13 6HU

PLANNING PROPOSAL
LOCATION + BLOCK PLAN

Date	Sheet	Scale
JULY 2019	A2	1:1250 + 1:500
Drg No.	Rev.	Drawn
2019-2428-02	A	NAW

A - 02/07/2019 - RED EDGE ALTERED

SAMMONS Architectural LIMITED
Chartered Institute of Architectural Technologists Registered Practice

10 Cawdry Buildings, Fountain Street, Leek. ST13 6JP
Telephone: 01538 386002
E-mail: info@sammonsltd.co.uk
Web: www.sammonsltd.co.uk

This drawing is copyright.
All dimensions must be checked prior to commencement.