- This drawing is copyright and should not be reproduced without written permission.
- All dimensions are in millimeters unless otherwise stated and are to be checked on site before work is commenced.
- Client to check that proposals do not contravene or affect covenants or encroach boundaries and that they have good title to land upon which the work is to be done on their behalf.
- All our proposals are subject to confirmation following liaison with the relevant local authorities.

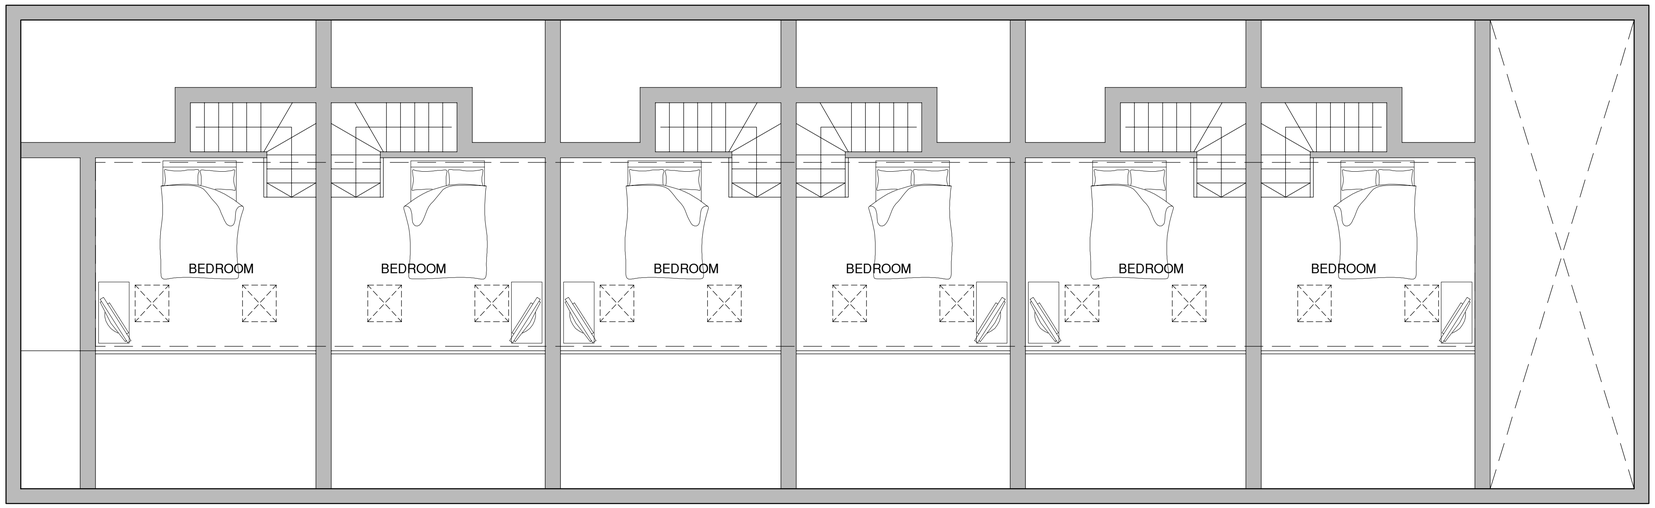

MEZZANINE PLAN

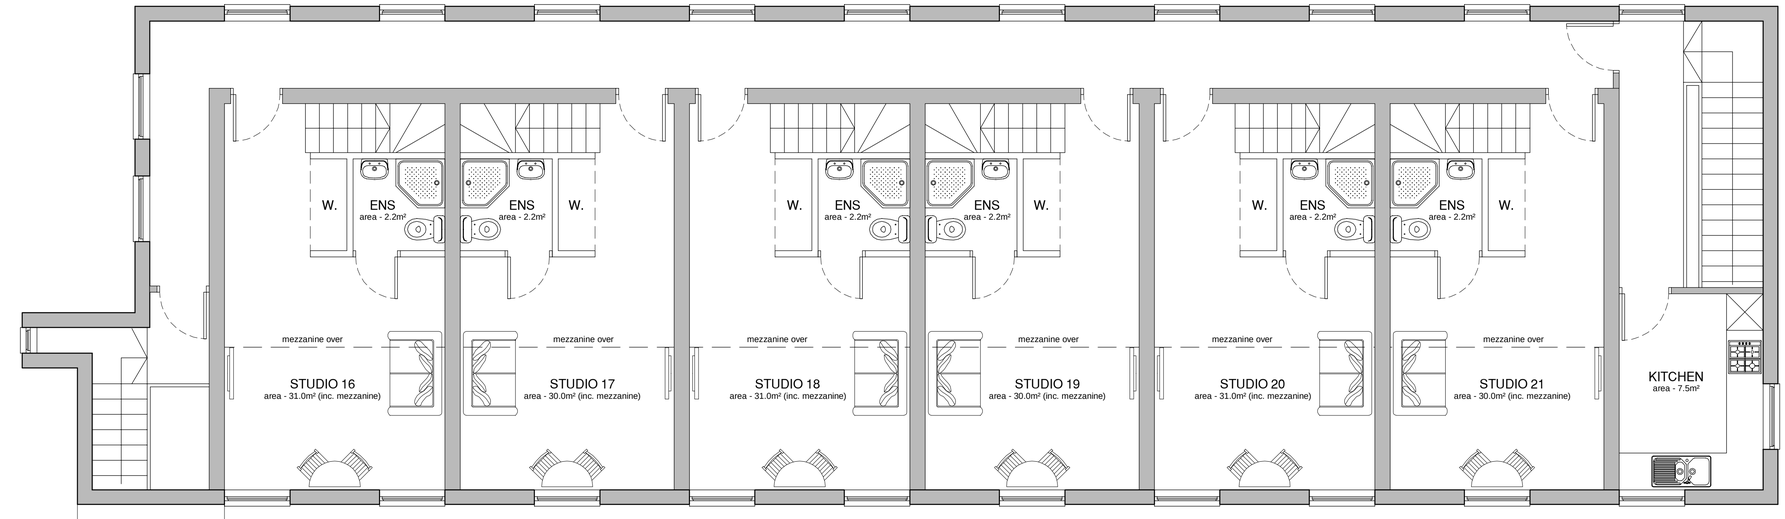

PROPOSED SECOND FLOOR PLAN

0 1 2 3 4 5 [m]

Rev A - 14.03.19 - Food prep areas within rooms removed.

Proposed Change of Use

Chorley Mill
1 West Street, Leek
ST13 8AF

Proposed Second Floor Plan
(showing mezzanine level)

Scale :	1:50 @ A1
Date :	Feb 2019
Drawn :	STB
©	

Drawing No. :
PJ/CM/P05A

Affordable Home Designs