© KHA 2010
Reproduction in whole or in part by any means
is prohibited without the prior permission of KHA.

NOTES

GRID: Local, Plane, Metric.

LEVEL: Arb. value of 100.000m for Survey Station K1

Survey Stations

Station	Description	EASTING	NORTHING	LEVEL (m)
K1	P-K NAIL	500.000	500.000	100.000
K2	P-K NAIL	527.113	500.000	100.558

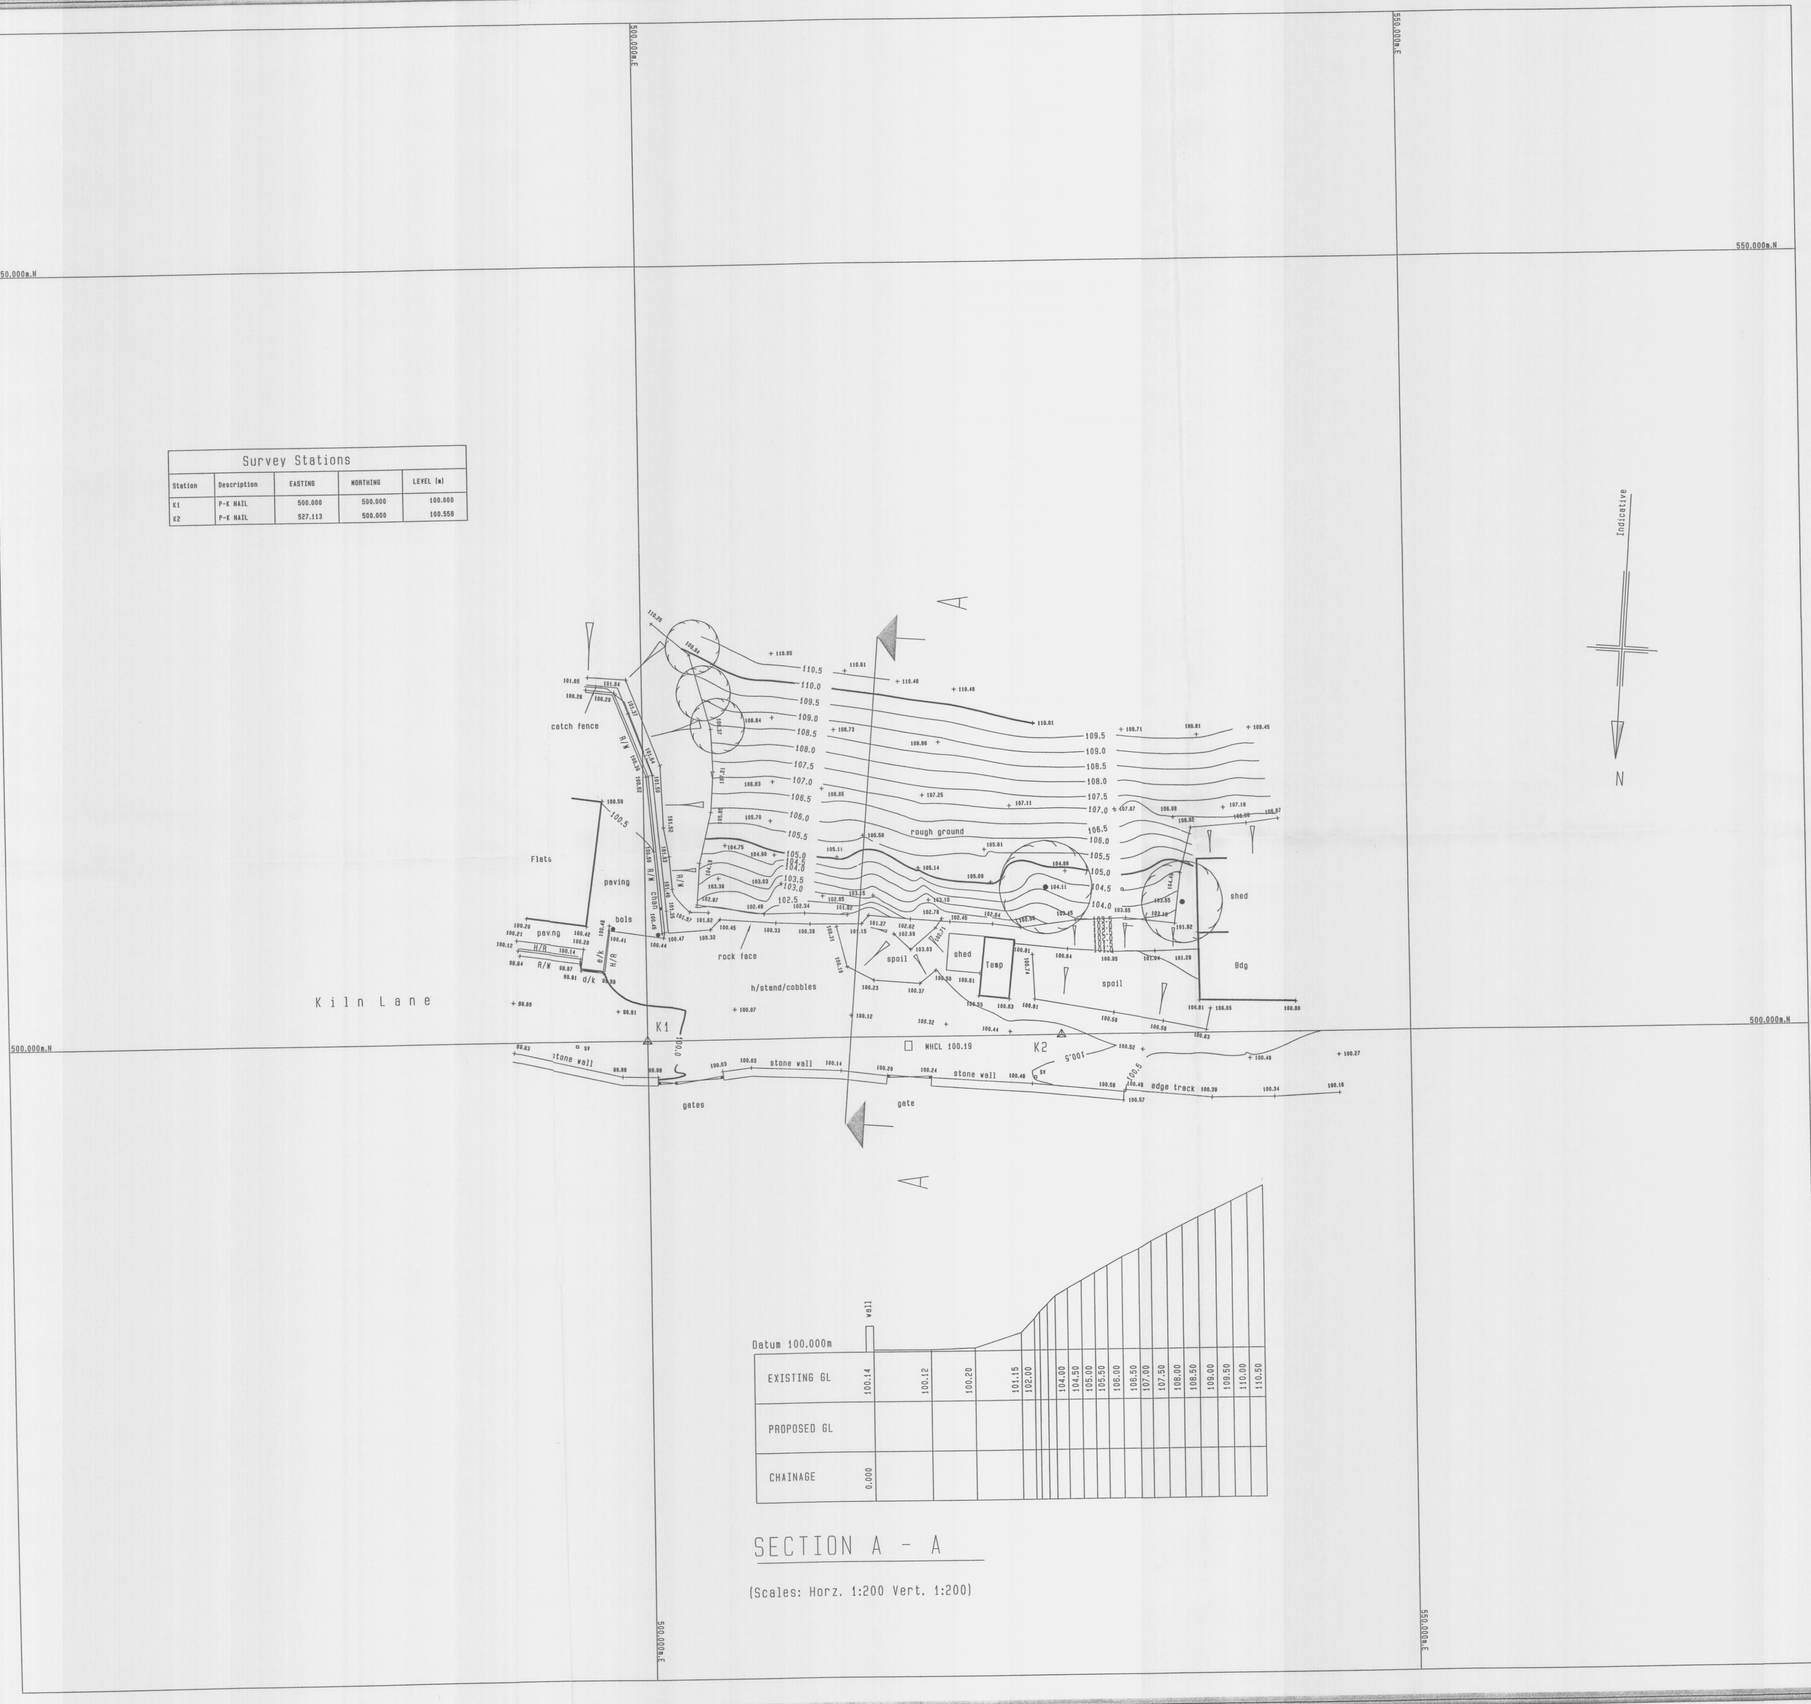

SECTION A - A

(Scales: Horz. 1:200 Vert. 1:200)

Legend

- Building
- Building overhead / Foundations / Ruins
- Water
- Road edge / Change of surface / Drain / Ditch
- Change of slope
- Fence - B/W Barbed wire; C/B Closed board; C/I Corrugated iron; C/L Chain link; C/P Conc. panel; H/R Hand rail; I/R Iron railings; O/B Open board; P/C Post & chain; P/R Post & rail; P/W Post & wire; W/M Wire mesh
- Arraco barrier
- Overhead telephone cable
- Overhead electric cable
- Gate
- Hedge
- Limit of foliage/tree canopies
- Stile
- Tree
- 52.47 + Spot level

B Bollard; Bin Litter bin; BS Bus stop; BT British Telecom IC; CPS Concrete Paving Slabs; CTV Cable Television cover; CCTV Close Circuit Television; DR Drain; d/k Drop Kerb; e/k Edging Kerb; EB Electric Box; EW Electrical IC; EP Elec. pole; ER Earth Rod; FT Floodlight; FP Flagpole; GB Gas Box; GP Gate post; G Gully; GV Gas valve; FH Fire Hydrant; IC Inspection Cover; JB Junction box; KO Kerb outlet; LB Letter box; LP Lamp post; MK Utility marker; MP Mile post; MY Mercury Telecom IC; NP Name plate; PM Parking meter

P Post; RE Rodding eye; RS Road sign; RWP Rain water pipe; R/W Retaining Wall; S Stump; ST Stop tap; SV Stop valve; Stay Cable stay; TCB Telephone call box; TL Traffic light; TP Telegraph pole; VP Vent pipe; WM Water meter; WO Washout; UTL Unable to Lift

BH Borehole

TT Trial Pit

PH Probe Hole

Level prefix descriptions

AL Arch level; BL Bed level; CL Cover level; EL Eaves level; IL Invert level; PL Parapet level; RL Roof/Ridge level; SL Soffit level; Spr Arch springing level; TL Threshold level; ToP Top of pipe level; ToW Top of wall level; WL Water level

10/00171 OUT - 2 MAR 2010

Keith Horan & Associates
Consulting Land & Mine Surveyors

36b Derby Street . Leek . Staffordshire . ST13 5AB . Tel (01538) 383765 . Fax (01538) 384206

SURVEY AT BACK LANE - OFF BELLE VIEW ROAD - LEEK - STAFFS.

Drawn: DF	Checked: KH	Date: February 2010	Scale: 1:200
Sht. No. 1		Drg. No.	2870