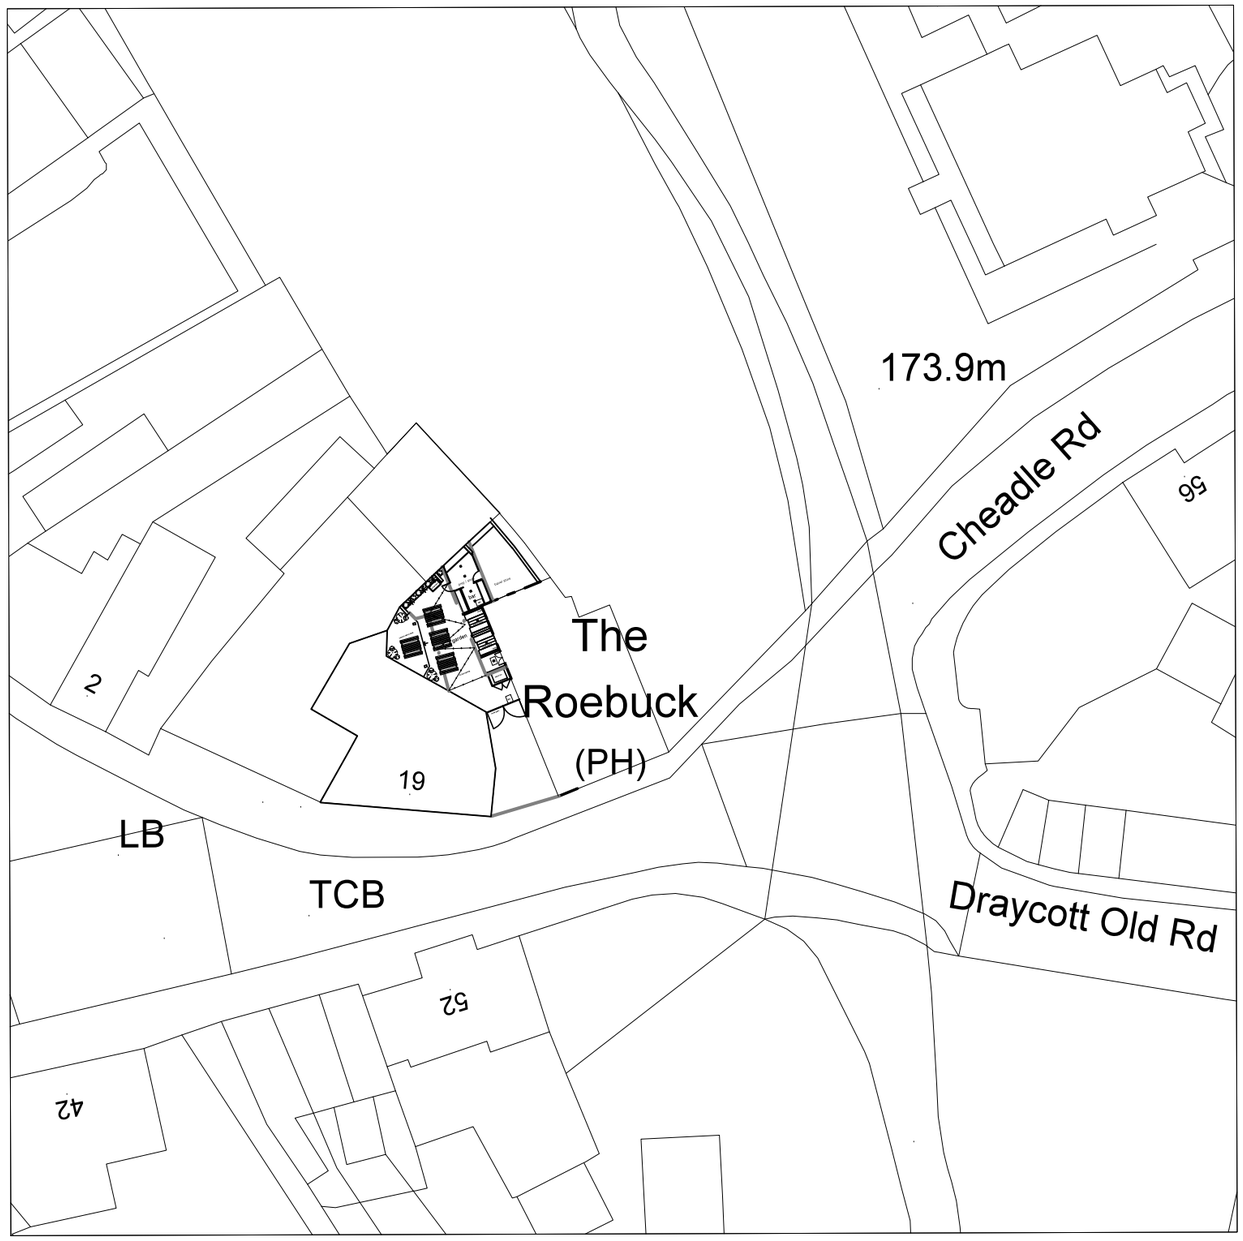

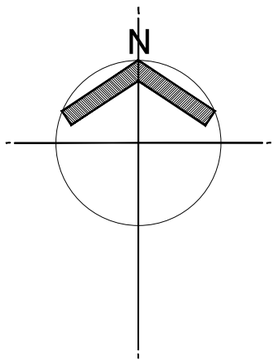

This drawing, design & all information contained herein remains the sole copyright of CONCORDE BGW & reproduction in any form is strictly forbidden unless permission is obtained in writing.
.

© Copyright

Rev:	Date:	Init:	Note:
A	04.07.19	HK	Removal of 'DO NOT SCALE'

Stage: PLANNING

Client: STAR PUBS & BARS

Project address:
THE ROEBUCK
21 CHEADLE ROAD
FORSBROOK
STOKE-ON-TRENT
ST11 9BX

Title: PROPOSED SITE PLAN

Scale: 1:500	Dwg size: A3
Drawn by:: BG	Date: JUNE 2019
Drawing no: 3877-02-05	Rev: A

CONCORDE BGW GROUP

London
Unit 114
Screenworks
22 Highbury Grove
N5 2EF

Doncaster
Palmer Street
Hyde Park
Doncaster
DN4 5DD

Nottingham
Unit 3, The Glade
Business Centre
Forum Road
Nottingham
NG5 9RW

01302 361 024

concordebgw.com

Copyright and database rights 2018 OS 100019980

0 10 20 30 40 50 60
metres (for 1:500 original)