DISCLAIMER

A full and accurate measured survey has not been undertaken by Concorde BGW at this site. This drawing has been produced from information provided by others. Any dimensions indicated are for information only and must be checked on site prior to the commencement of any works



EXISTING ELEVATION A
SCALE 1:50 @ A1

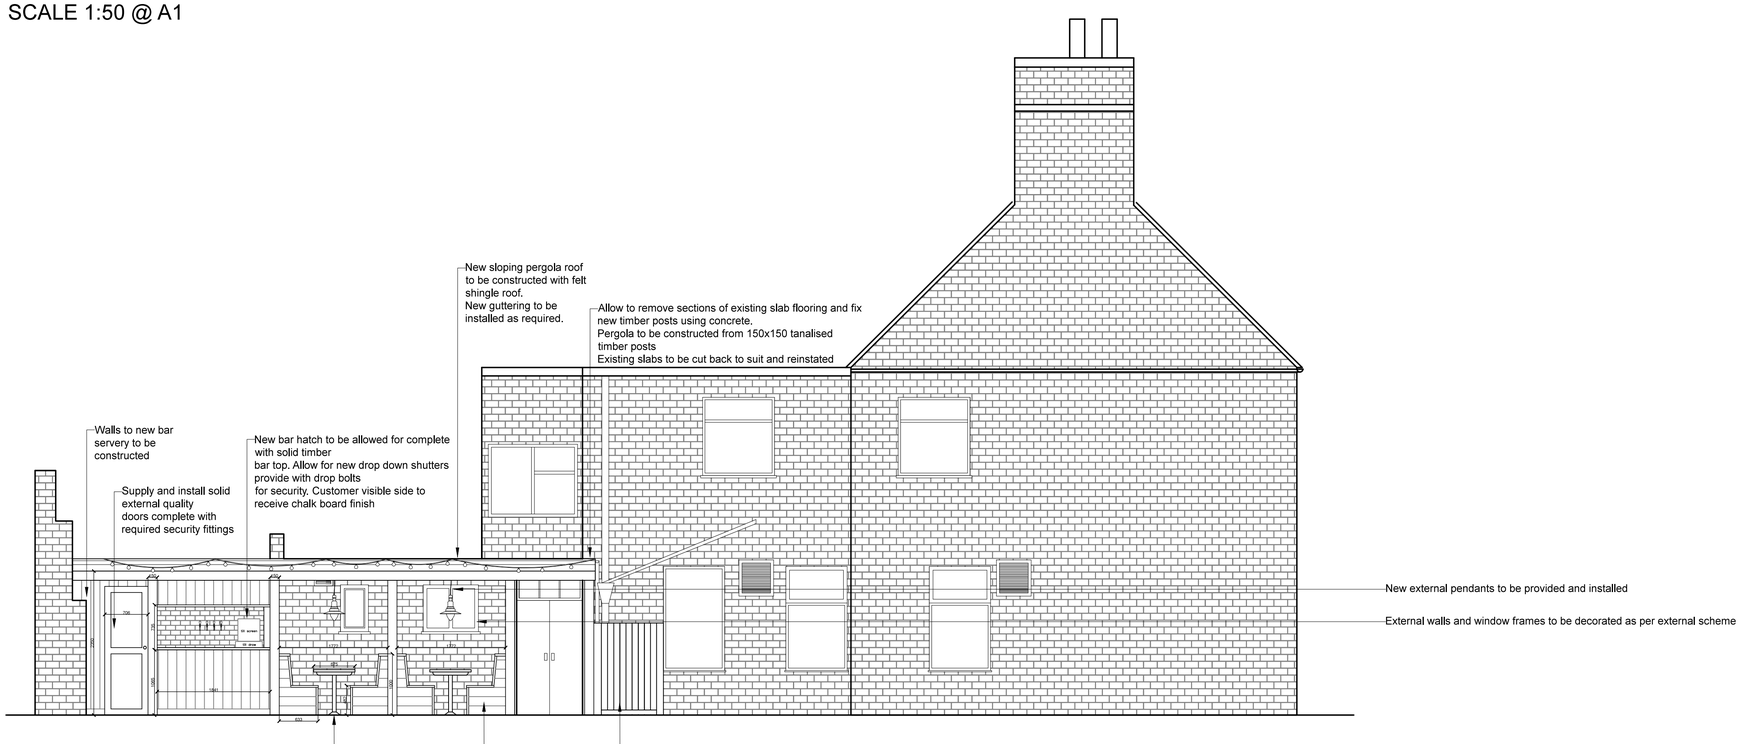

PROPOSED ELEVATION A
SCALE 1:50 @ A1

0 1 2 3 4 5 6
metres (for 1:50 original)

This drawing, design & all information contained herein remains the sole copyright of BGW DESIGN STUDIO & reproduction in any form is strictly forbidden unless permission is obtained in writing.

NOTES:
- Do not scale from this drawing, all dimensions must be checked on site. The contractor must verify all site dimensions, drawings, details & specifications. Any discrepancies must be reported to BGW DESIGN STUDIO prior to any commencement of work.
- Figured dimensions to take preference over those scaled.
- All specified items are to be installed in accordance with the manufacturers recommendations & instructions.

© Copyright

Rev:	Date:	Init:	Note:	© Copyright

Stage: PLANNING

Client: STAR PUBS & BARS

Project address:
THE ROEBUCK
21 CHEADLE ROAD
FORSBROOK
STOKE-ON-TRENT
ST11 9BX

Title: EXISTING & PROPOSED ELEVATIONS

Scale:	1:50	Dwg size:	A1
Drawn by::	BG	Date:	JUNE 19
Drawing no:	3877-09-01	Rev:	-

CONCORDE DESIGN
www.concordebgw.com

South Yorkshire
Palmer Street
Hyde Park
Doncaster
DN4 5DD
01302 361 024

London
Unit 114
Screenworks
22 Highbury Grove
N5 2EF
0203 355 2297