
ROBert L FORD

private architectural practitioner and rural development consultant

PARKSIDE PARK ROAD LEEK STAFFORDSHIRE ST13 8JT

roblford@phonecoop.coop 01538 389290 / 07969 68 68 86

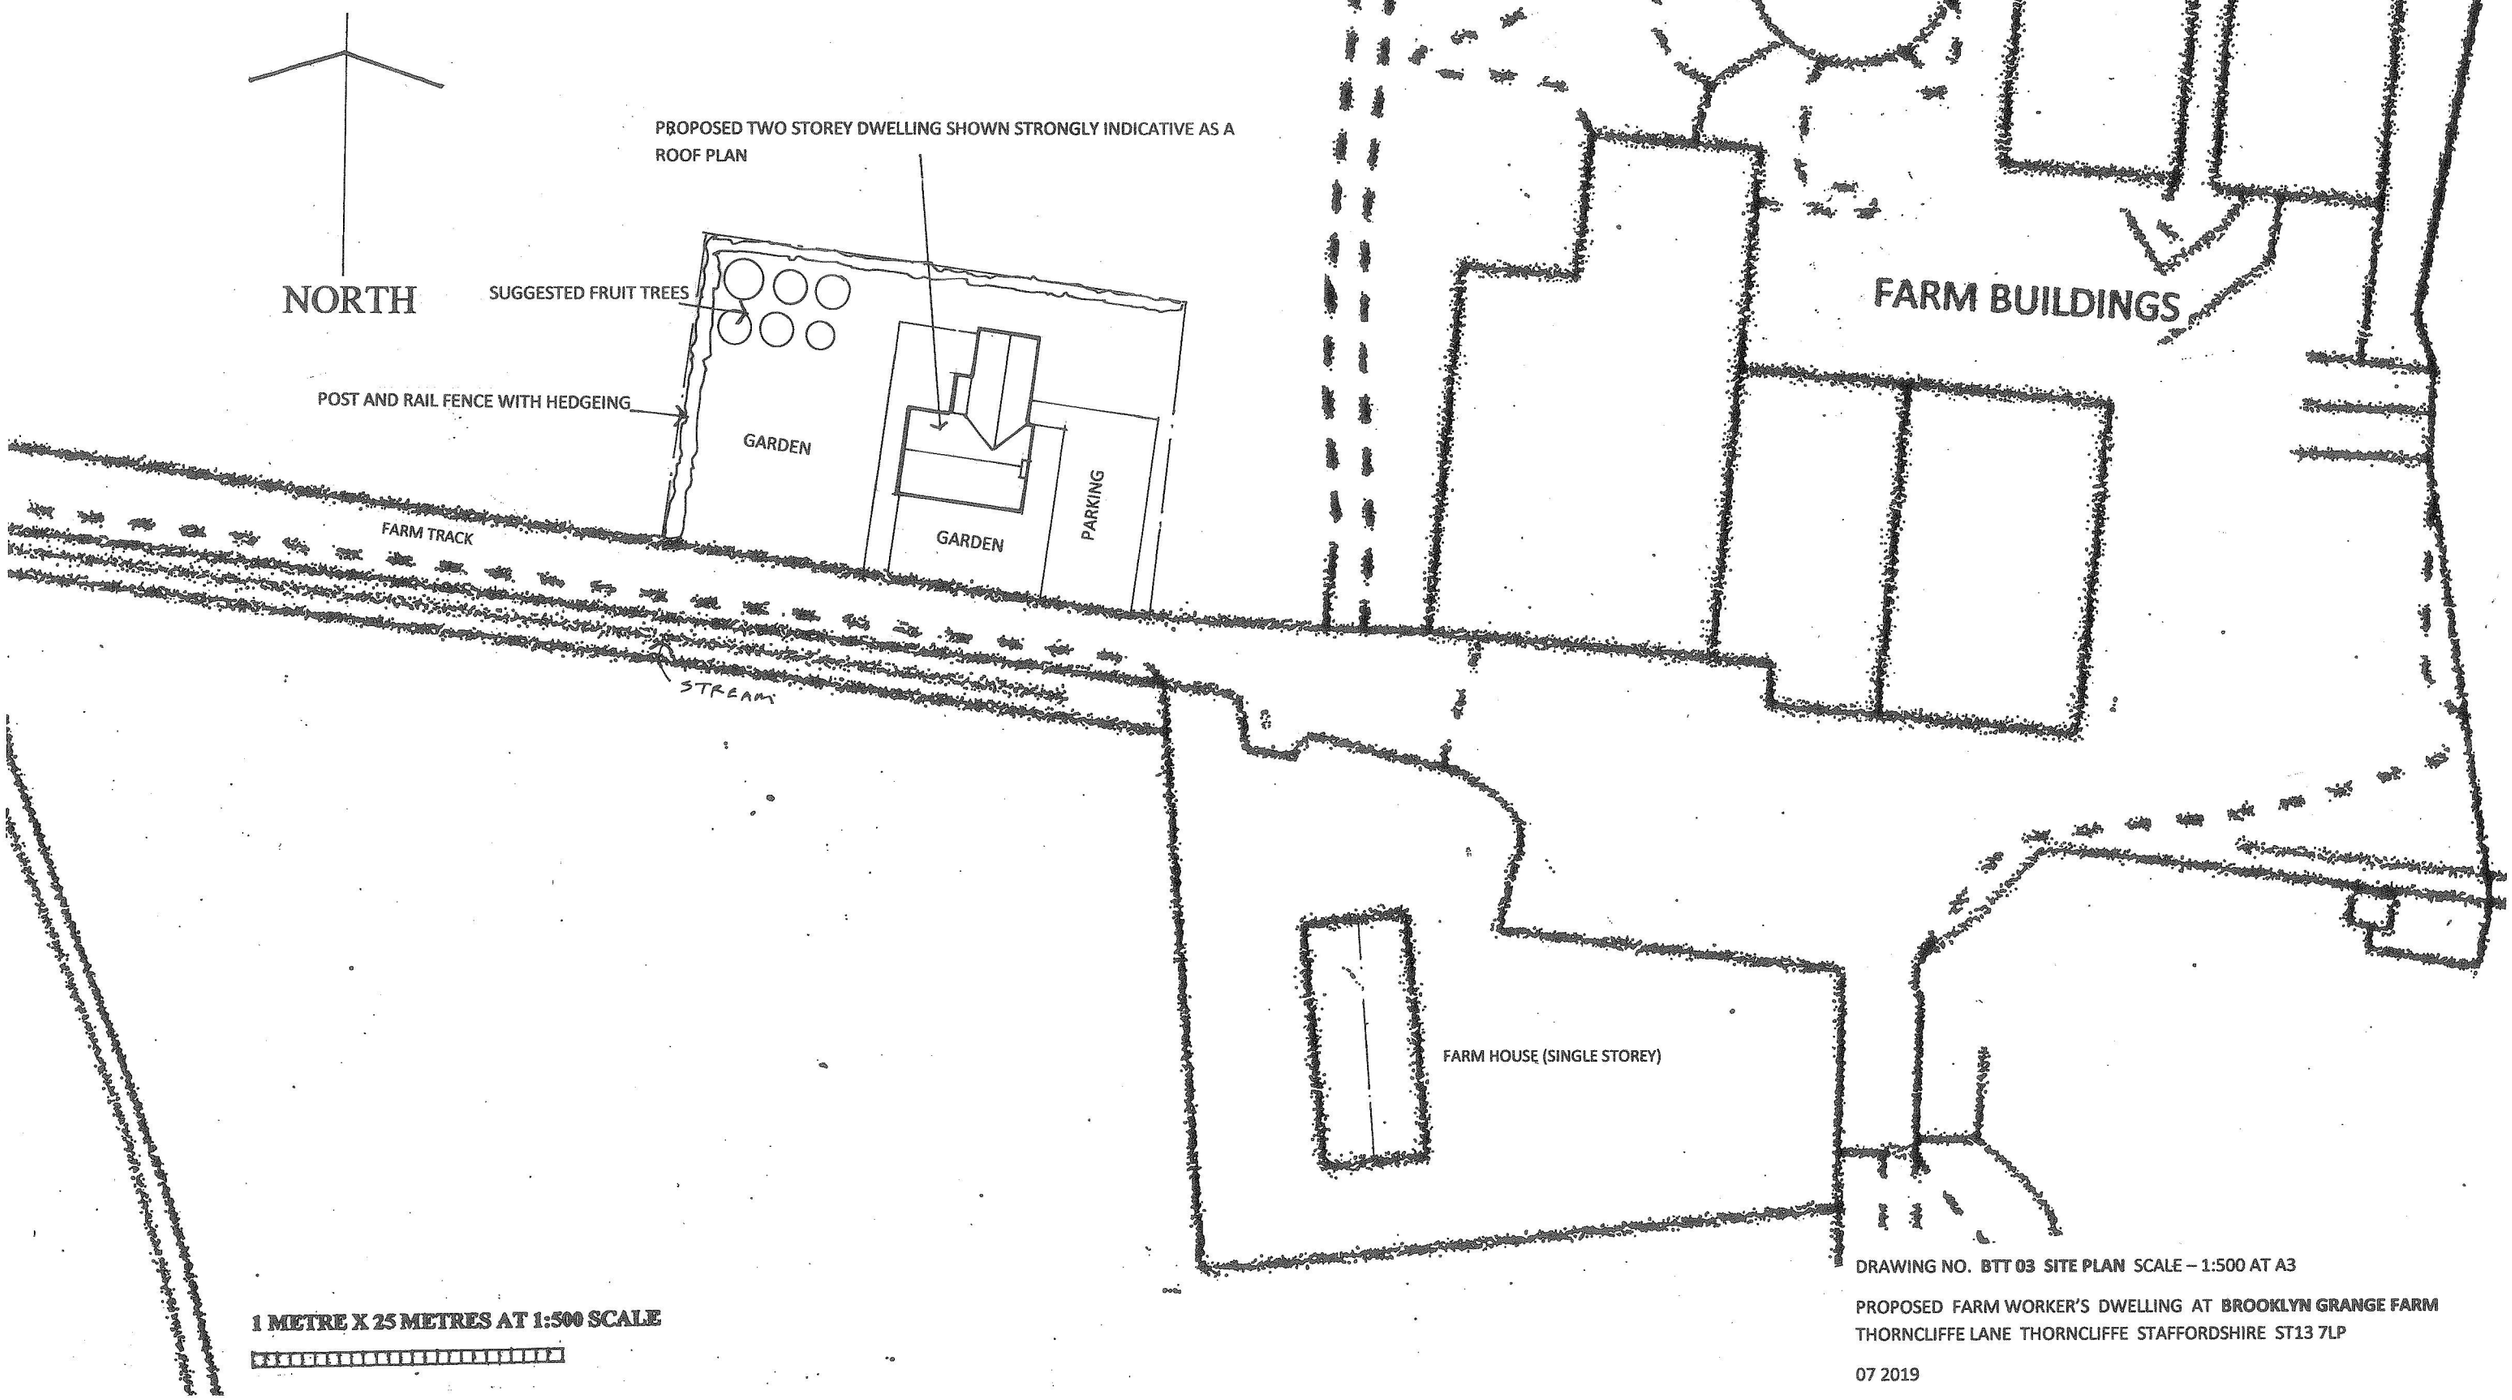

DRAWING NO. **BTT 03 SITE PLAN** SCALE – 1:500 AT A3

PROPOSED FARM WORKER'S DWELLING AT **BROOKLYN GRANGE FARM** THORNCLIFFE LANE THORNCLIFFE STAFFORDSHIRE ST13 7LP

07 2019