


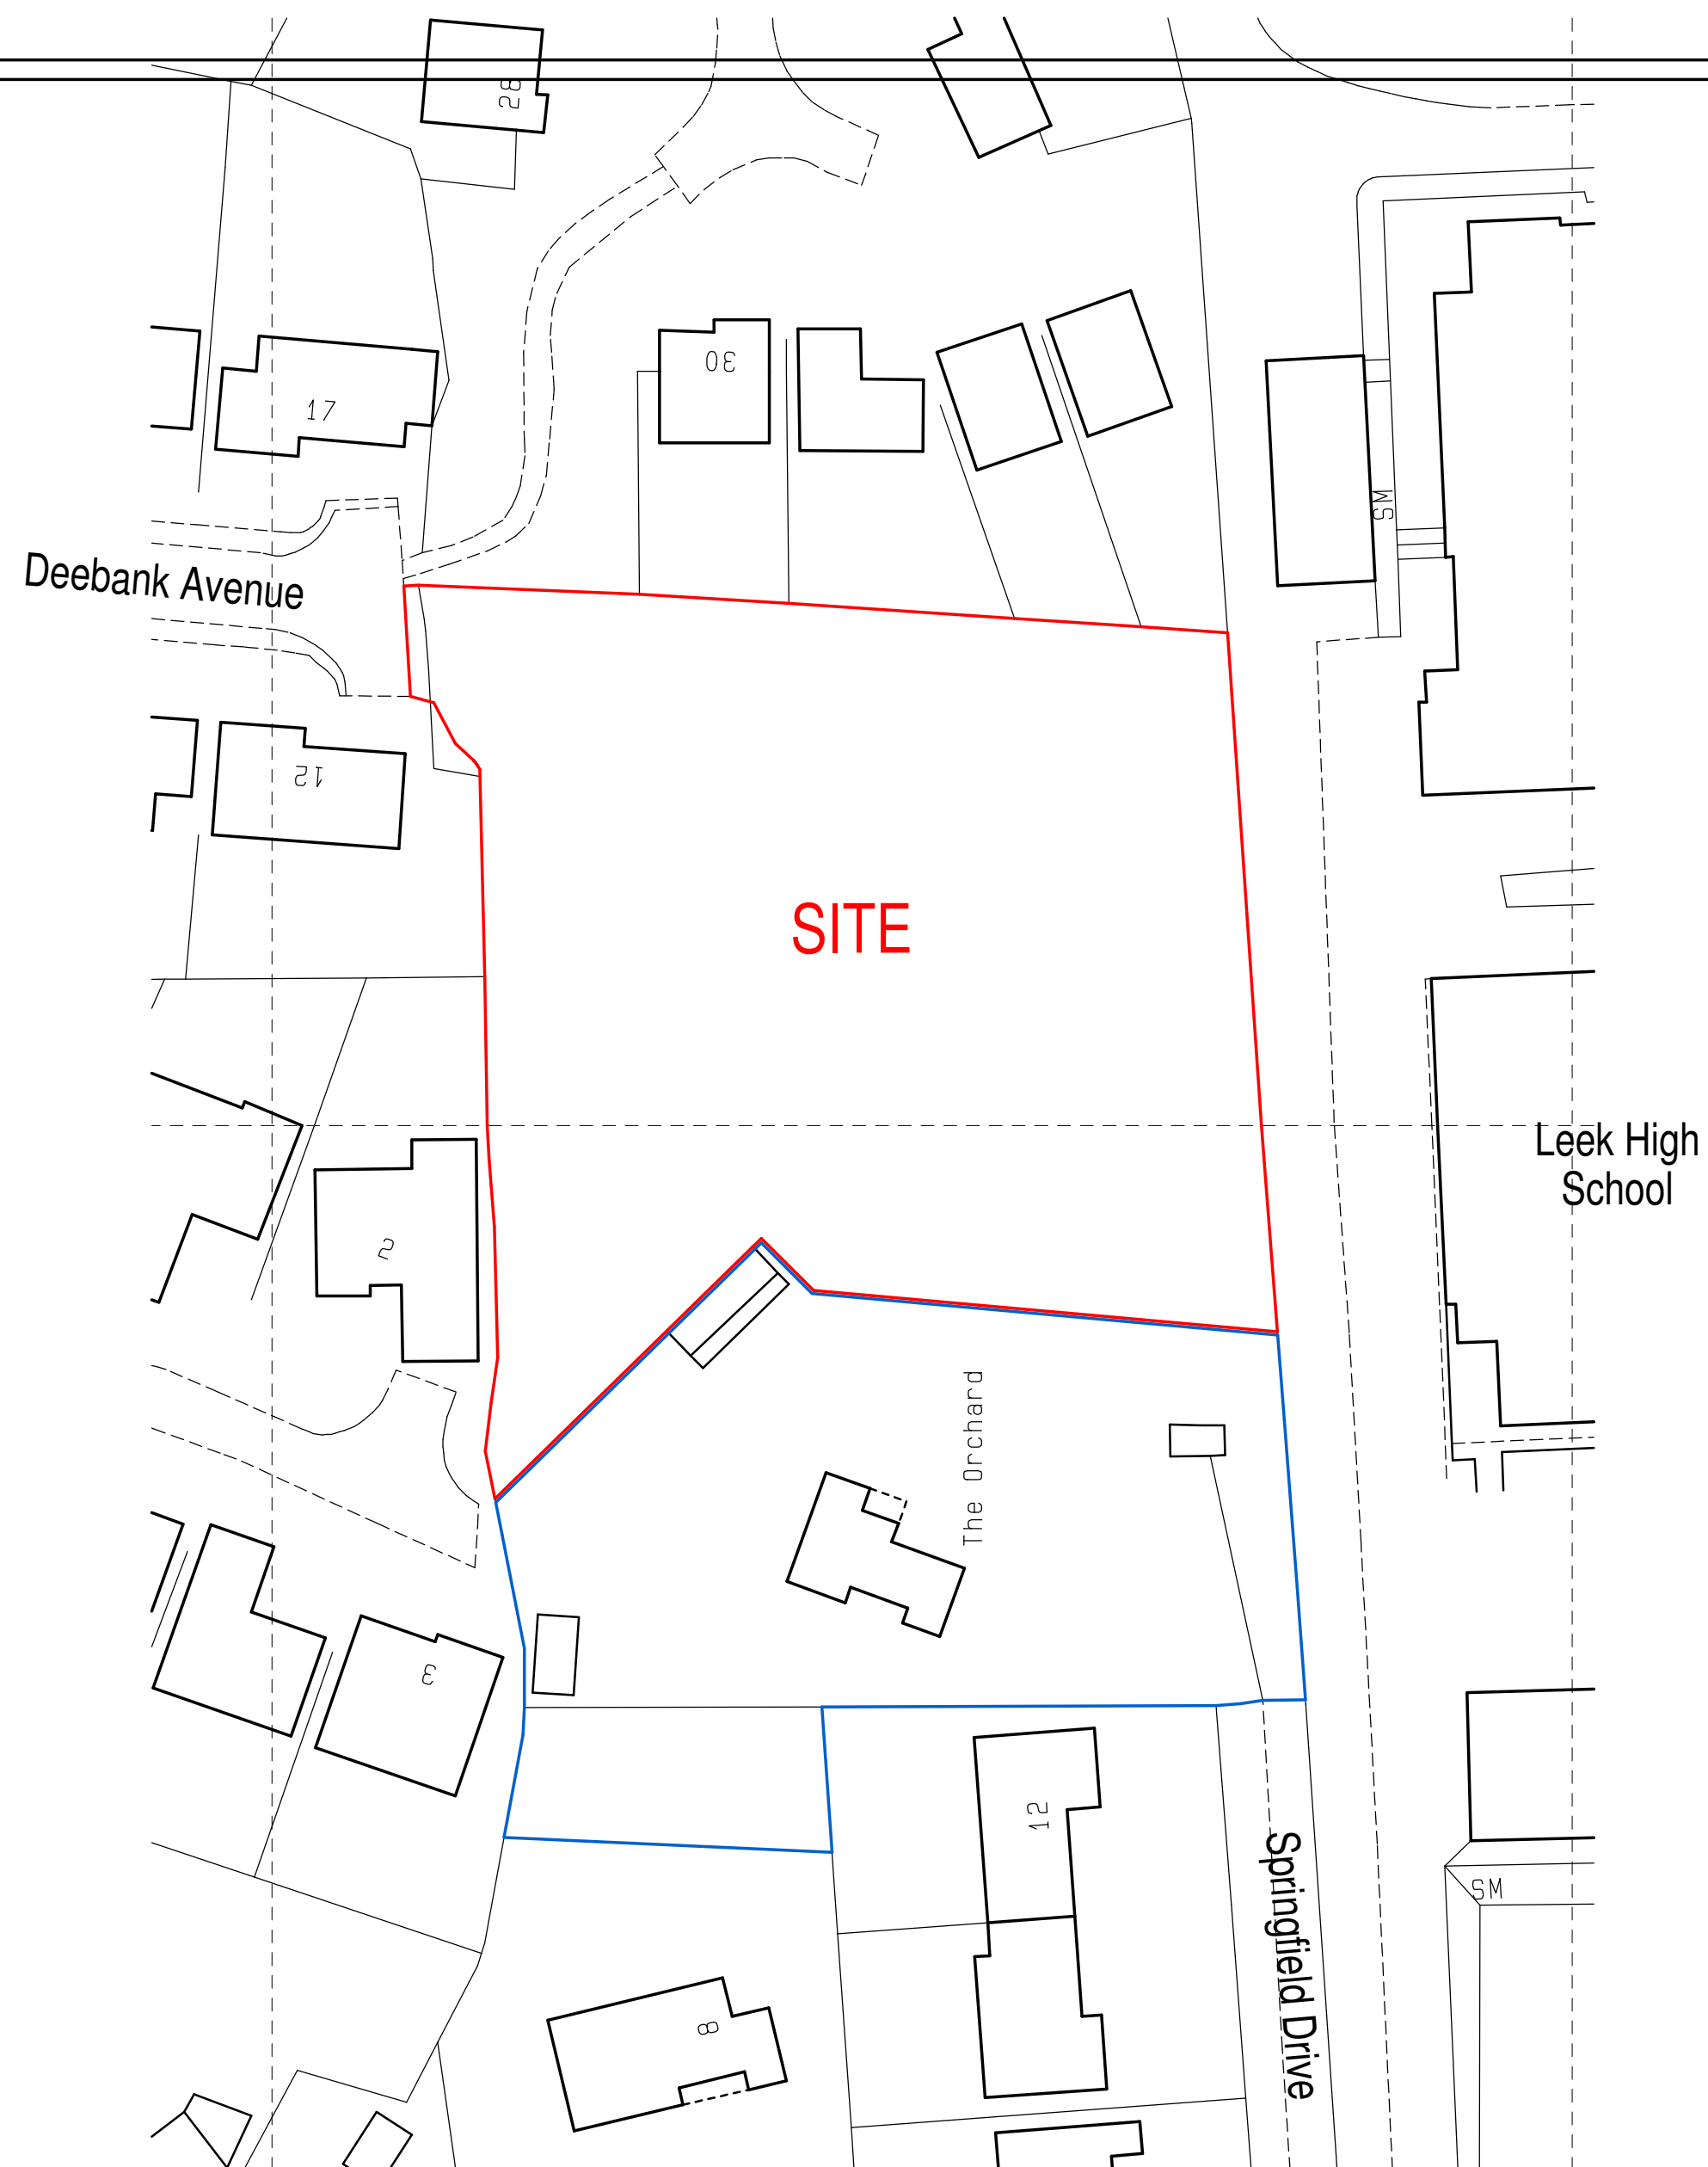


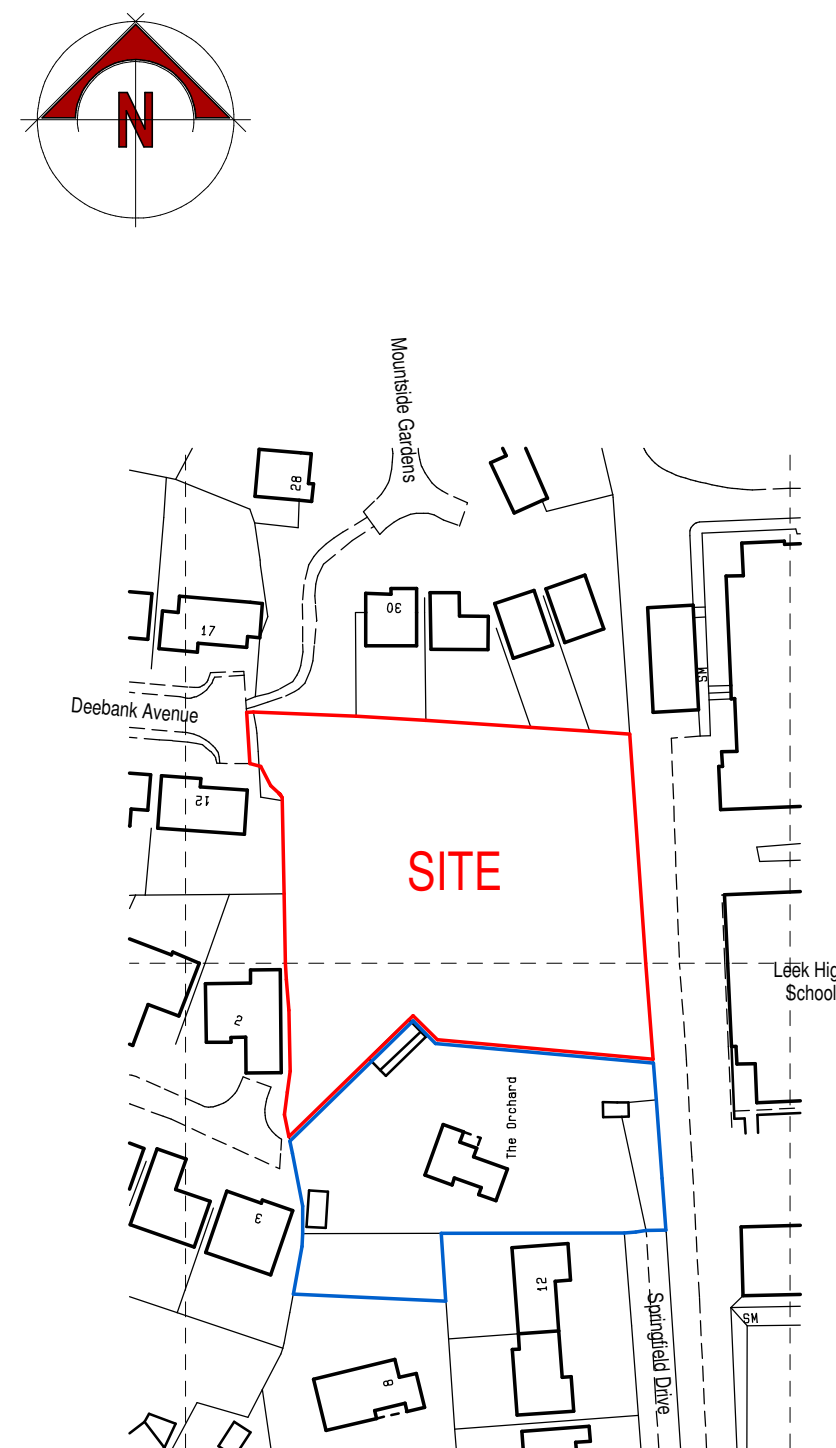

Block Plan

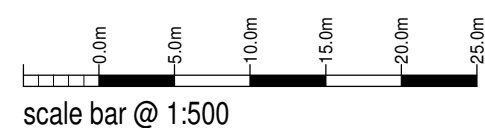

Location Plan

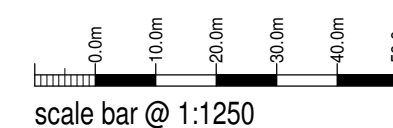

Mr. J. Hurst

PROPOSED DEVELOPMENT OF 7 No.
BUNGALOWS ON LAND AT
'THE ORCHARD', SPRINGFIELD DRIVE,
LEEK, STAFFS.

PLANNING APPLICATION
LOCATION + BLOCK PLAN

Date	Sheet	Scale
FEBRUARY 2016	A2	1:1250, 1:500
Dwg No.	Rev.	Drawn
2015-2095-11	A	NAW

A - 02/03/2016 - BOUNDARY LINE AMENDED



10 Cawdry Buildings, Fountain Street, Leek. ST13 6JP
Telephone: 01538 386002
E-mail: info@sammonsltd.co.uk
Web: www.sammonsltd.co.uk

This drawing is copyright. Do not scale.
All dimensions must be checked prior to commencement.