This drawing, design & all information contained herein remains the sole copyright of BGW DESIGN STUDIO & reproduction in any form is strictly forbidden unless permission is obtained in writing.

© Copyright

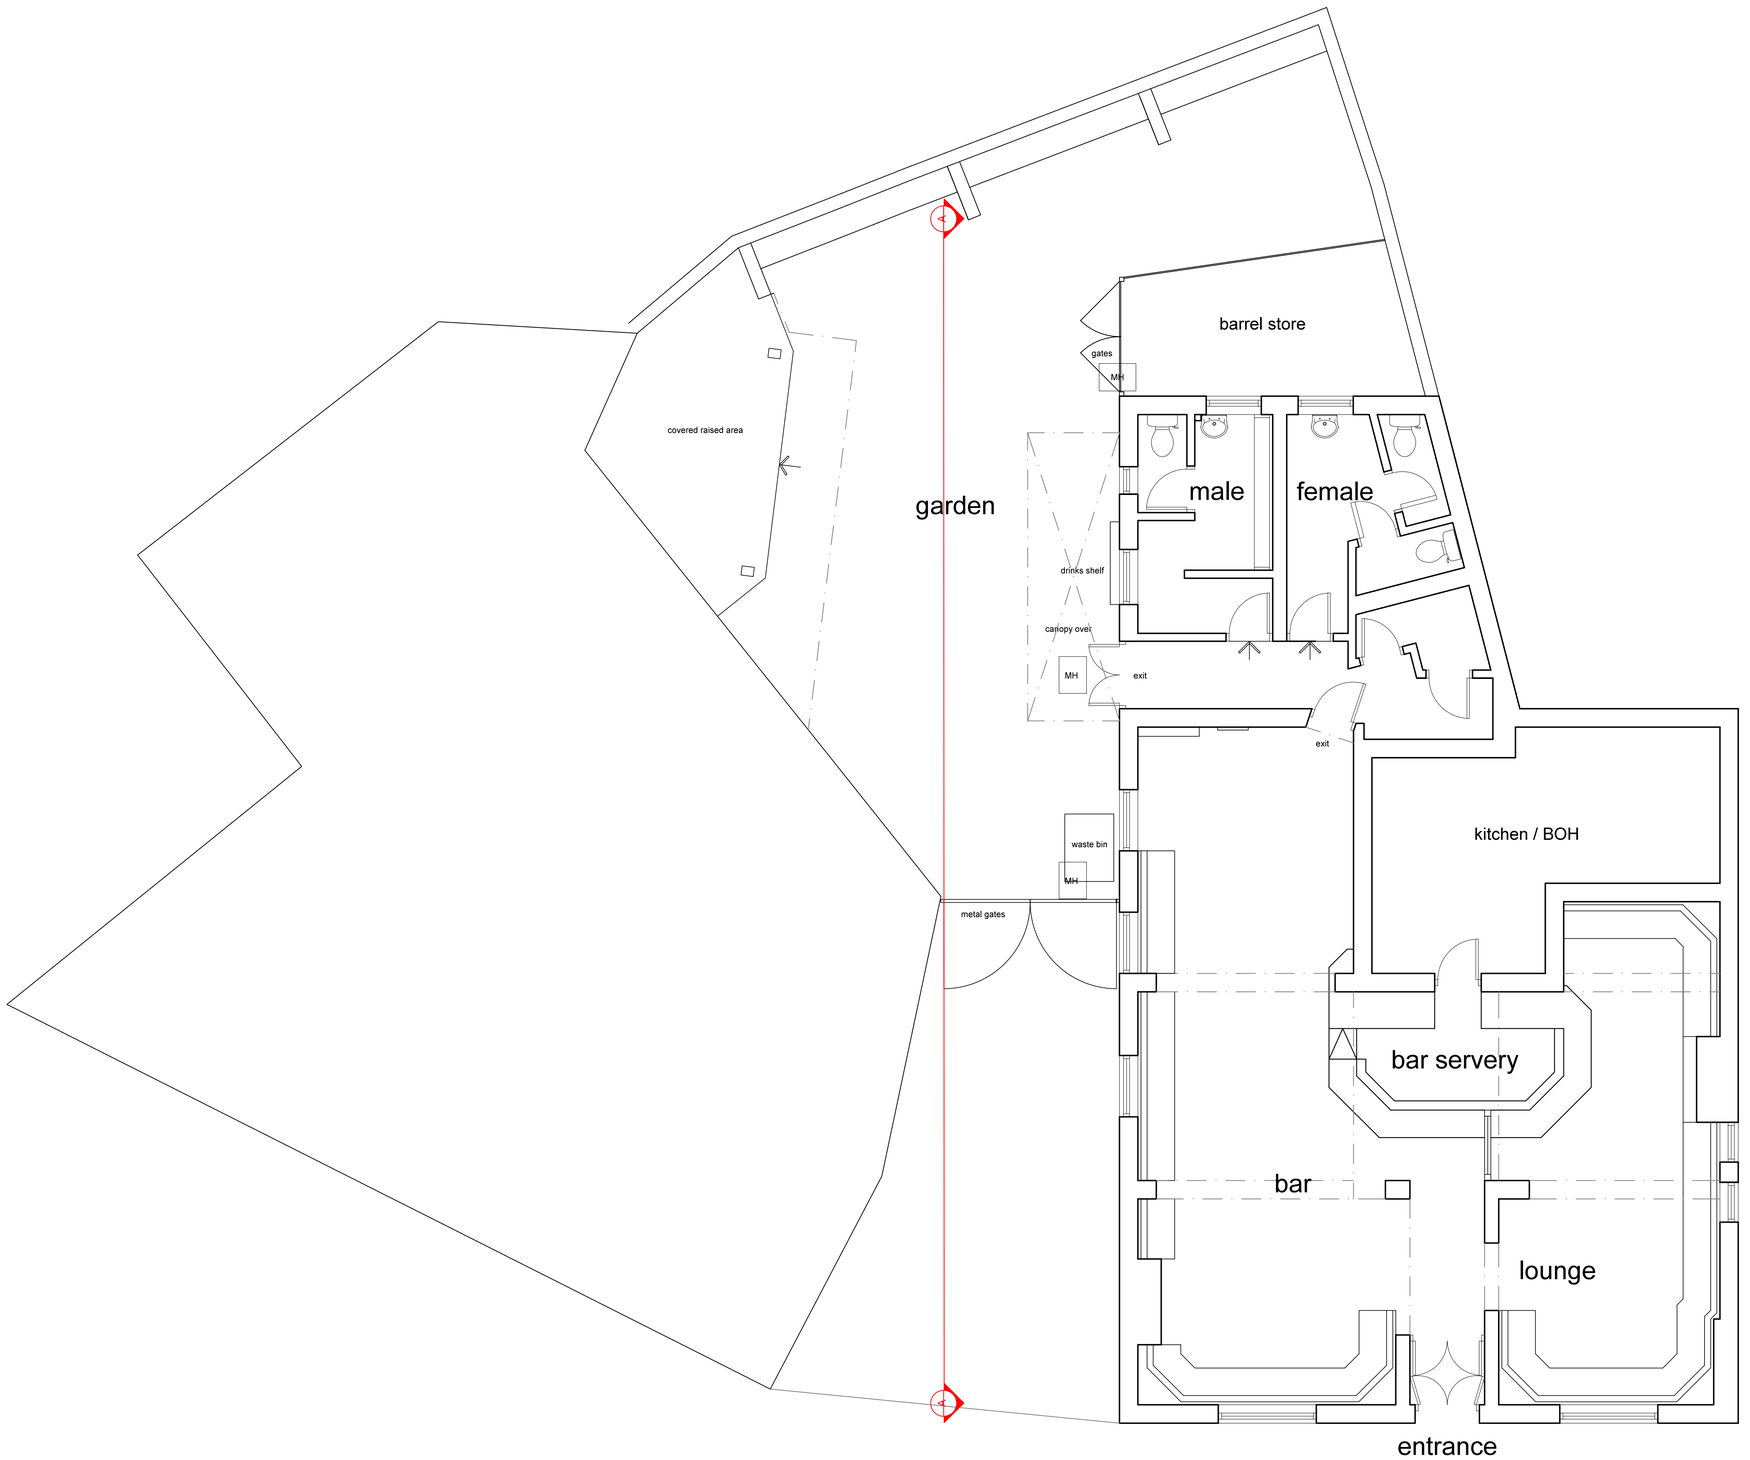


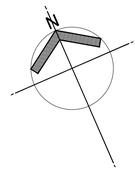





| Rev: | Date: | Init: | Note: |
|---|---|---|---|
| A | 10.07.19 | BG | Do not scale removed |

Stage: PLANNING

Client: STAR PUBS & BARS

Project address:
THE ROEBUCK
21 CHEADLE ROAD
FORSBROOK
STOKE-ON-TRENT
ST11 9BX

Title: EXISTING GROUND FLOOR PLAN

| | | | |
|---|---|---|---|
| Scale: | 1:50 | Dwg size: | A1 |
| Drawn by:: | SB | Date: | 25.01.19 |
| Drawing no: | 3877-01-01 | Rev: | A |

**CONCORDE DESIGN**
www.concordebgw.com

**South Yorkshire**
Palmer Street
Hyde Park
Doncaster
DN4 5DD
01302 361 024

**London**
Unit 114
Screenworks
22 Highbury Grove
N5 2EF
0203 355 2297