


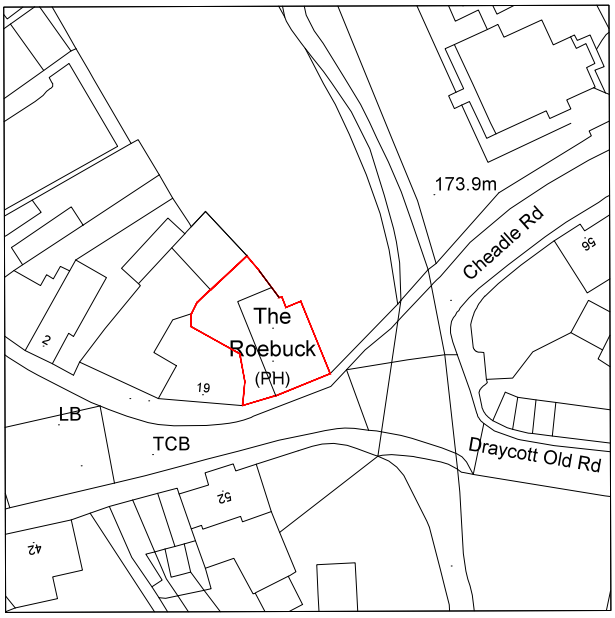

Copyright and database rights 2018 OS 100019980

0 10 20 30 40 50 60 70 80 90 100 200

metres (for 1:1250 original)

Client : STAR PUBS & BARS	© Copyright		Rev:	Date:	Init: Note:
Project address : THE ROEBUCK, 21 CHEADLE ROAD, FORSBROOK, STOKE-ON-TRENT, ST11 9BX	Title : SITE LOCATION PLAN		0	00.00.00	0 -
	Scale : 1:1250	Dwg size : A4			
Drawn by : BG	Stage : PLANNING				
Date drawn : JUNE 2019	Drawing no. 3877-01-05	Rev : -			

CONCORDE BGW GROUP

London
Unit 114
Screenworks
22 Highbury Grove
N5 2EF

Doncaster
Palmer Street
Hyde Park
Doncaster
DN4 5DD

Nottingham
Unit 3, The Glade
Business Centre
Forum Road
Nottingham
NG5 9RW

01302 361 024

concordebgw.com