This drawing, design & all information contained herein remains the sole copyright of BGW DESIGN STUDIO & reproduction in any form is strictly forbidden unless permission is obtained in writing.

© Copyright

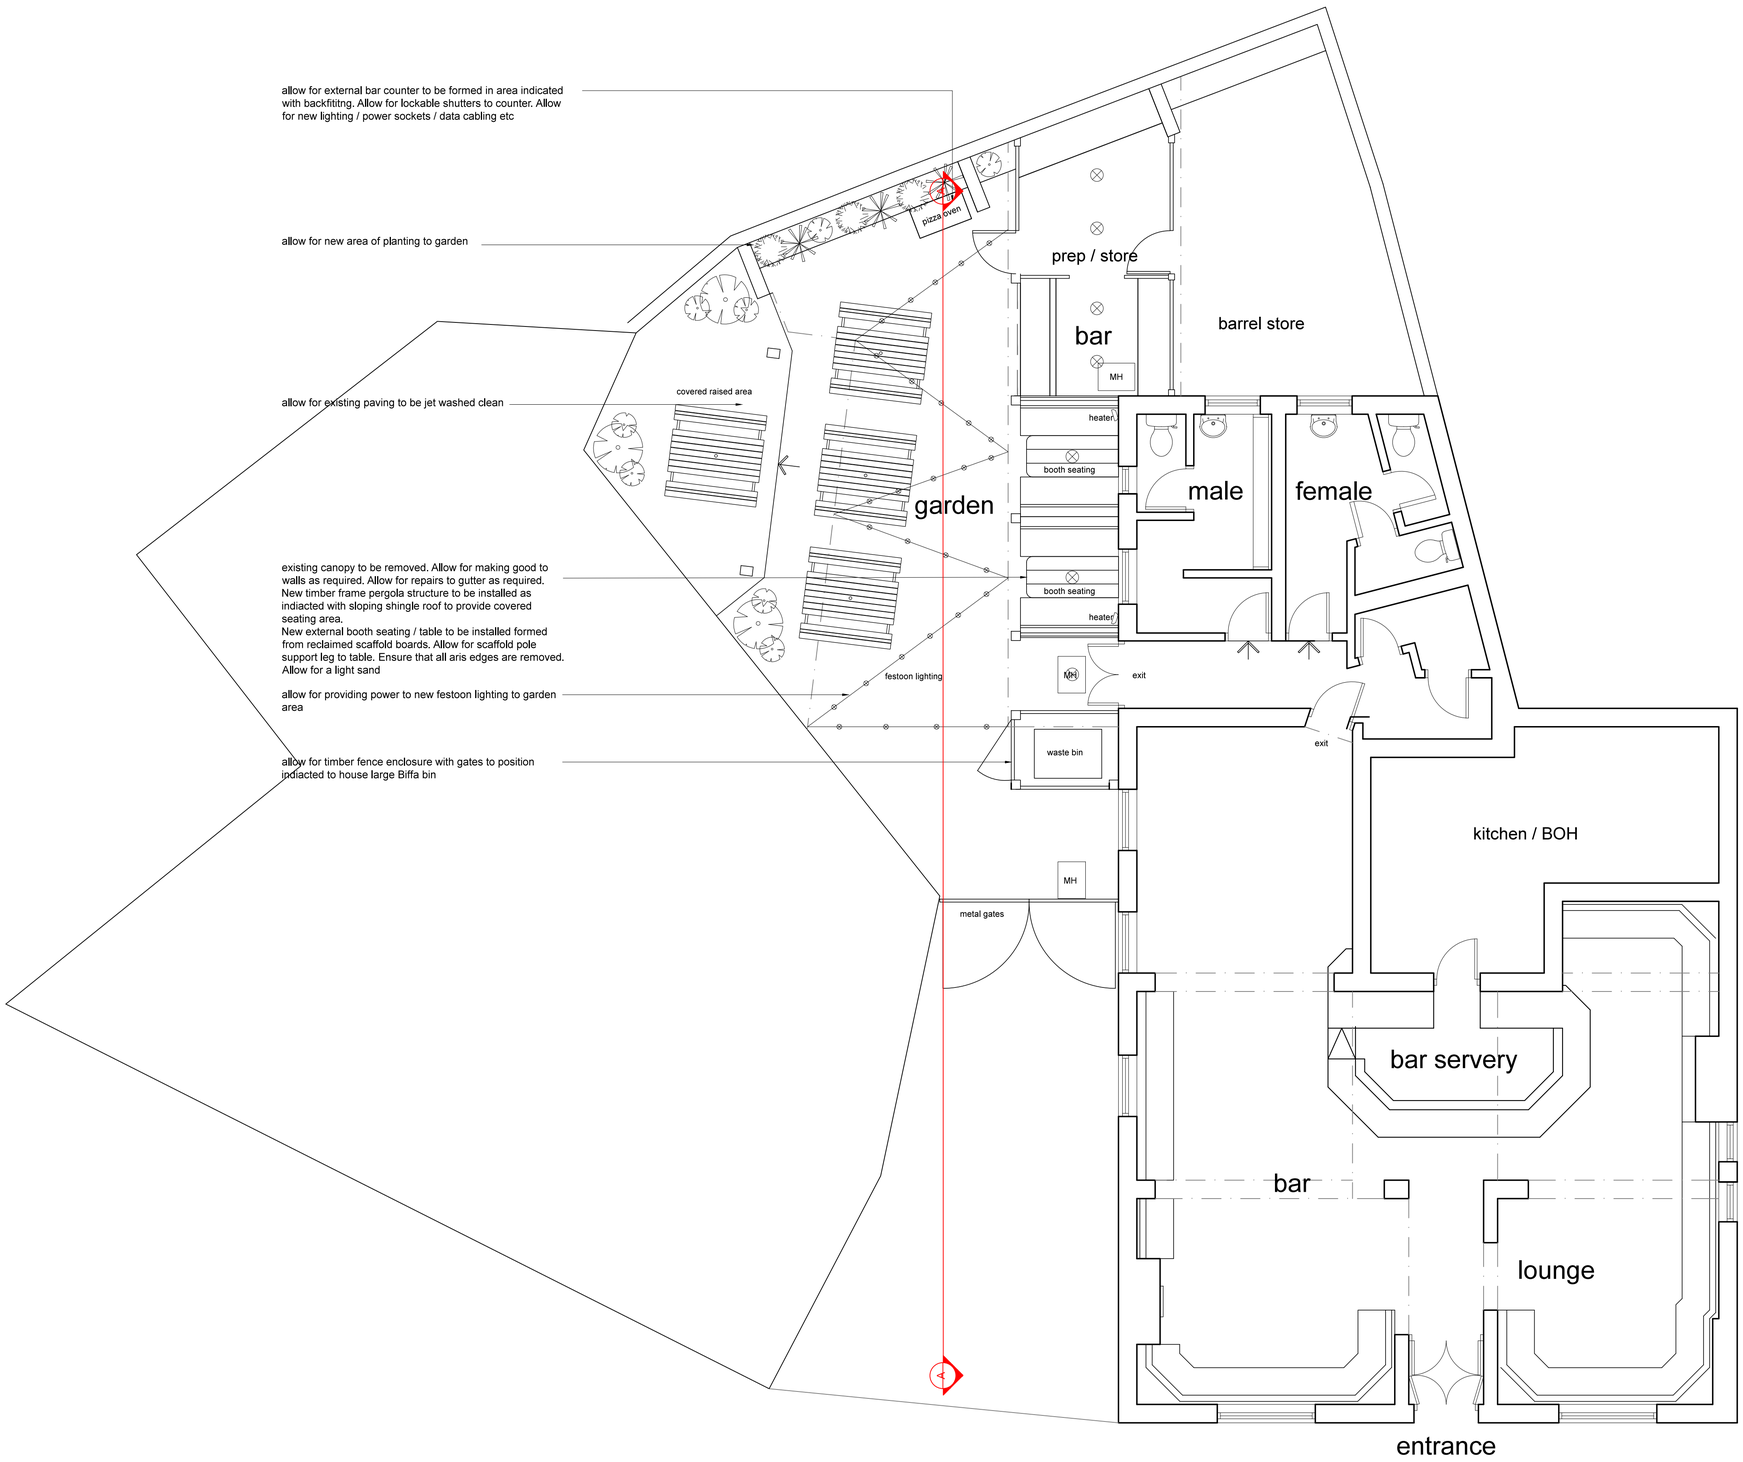

Rev:	Date:	Init:	Note:
A	10.07.19	BG	Do not scale removed

Stage: PLANNING

Client: STAR PUBS & BARS

Project address:
THE ROEBUCK
21 CHEADLE ROAD
FORSBROOK
STOKE-ON-TRENT
ST11 9BX

Title: PROPOSED GROUND FLOOR PLAN

Scale:	1:50	Dwg size:	A1
Drawn by::	SB	Date:	25.01.19
Drawing no:	3877-02-01	Rev:	A

CONCORDE DESIGN
www.concordebgw.com

South Yorkshire
Palmer Street
Hyde Park
Doncaster
DN4 5DD
01302 361 024

London
Unit 114
Screenworks
22 Highbury Grove
N5 2EF
0203 355 2297