This drawing, design & all information contained herein remains the sole copyright of BGW DESIGN STUDIO & reproduction in any form is strictly forbidden unless permission is obtained in writing.

NOTES:

© Copyright



EXISTING ELEVATION A
SCALE 1:50 @ A1

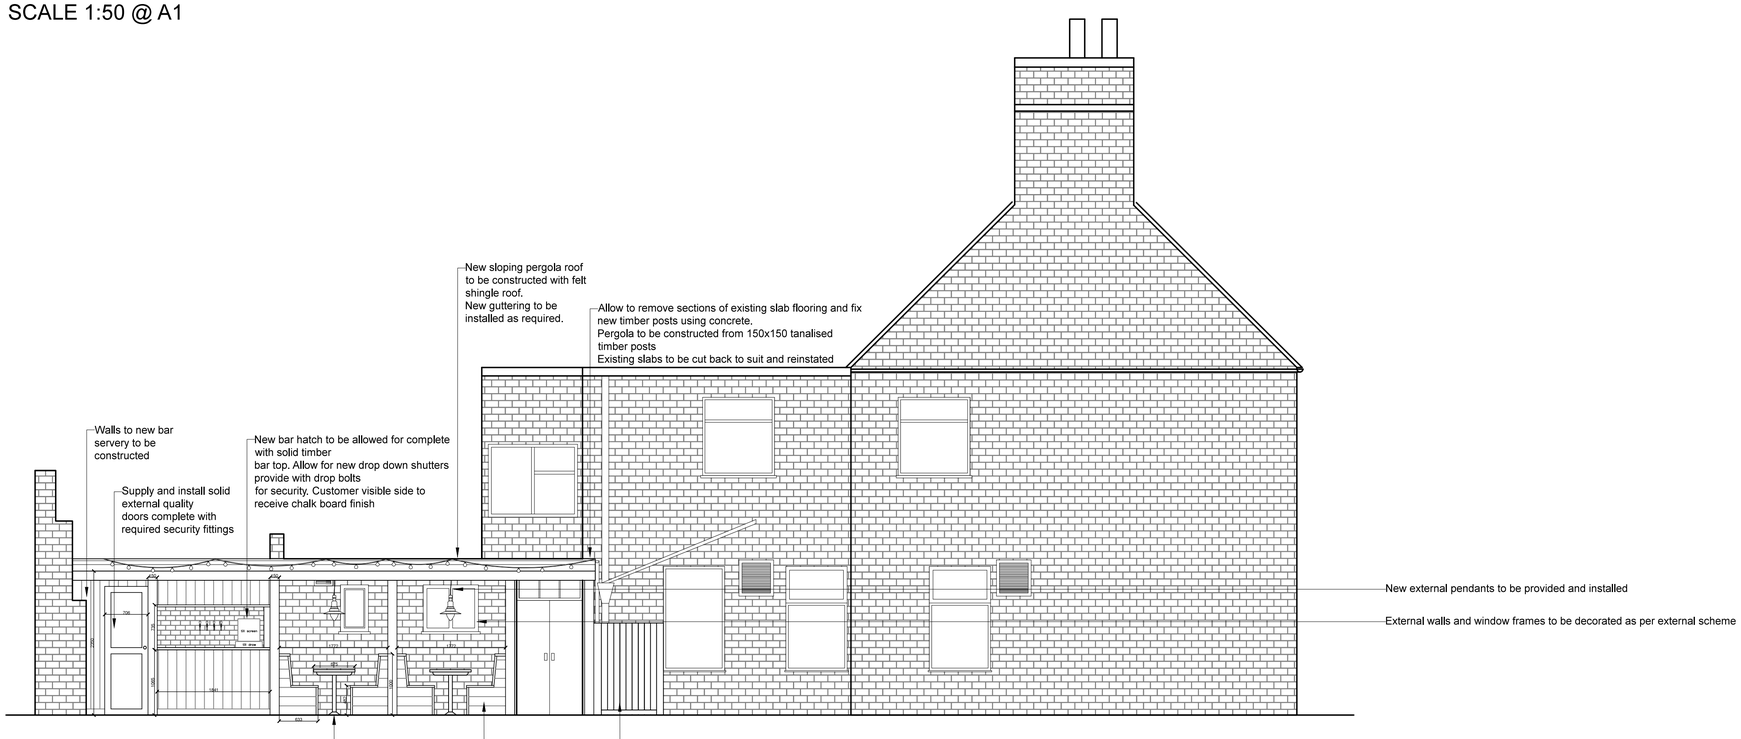

PROPOSED ELEVATION A
SCALE 1:50 @ A1

0 1 2 3 4 5 6
metres (for 1:50 original)

Rev:	Date:	Init:	Note:
A	04.07.19	HK	Removal of 'DO NOT SCALE'

Stage: PLANNING

Client: STAR PUBS & BARS

Project address:
THE ROEBUCK
21 CHEADLE ROAD
FORSBROOK
STOKE-ON-TRENT
ST11 9BX

Title: EXISTING & PROPOSED ELEVATIONS

Scale:	1:50	Dwg size:	A1
Drawn by::	BG	Date:	JUNE 19
Drawing no:	3877-09-01	Rev:	A

CONCORDE DESIGN
www.concordebgw.com

South Yorkshire
Palmer Street
Hyde Park
Doncaster
DN4 5DD
01302 361 024

London
Unit 114
Screenworks
22 Highbury Grove
N5 2EF
0203 355 2297