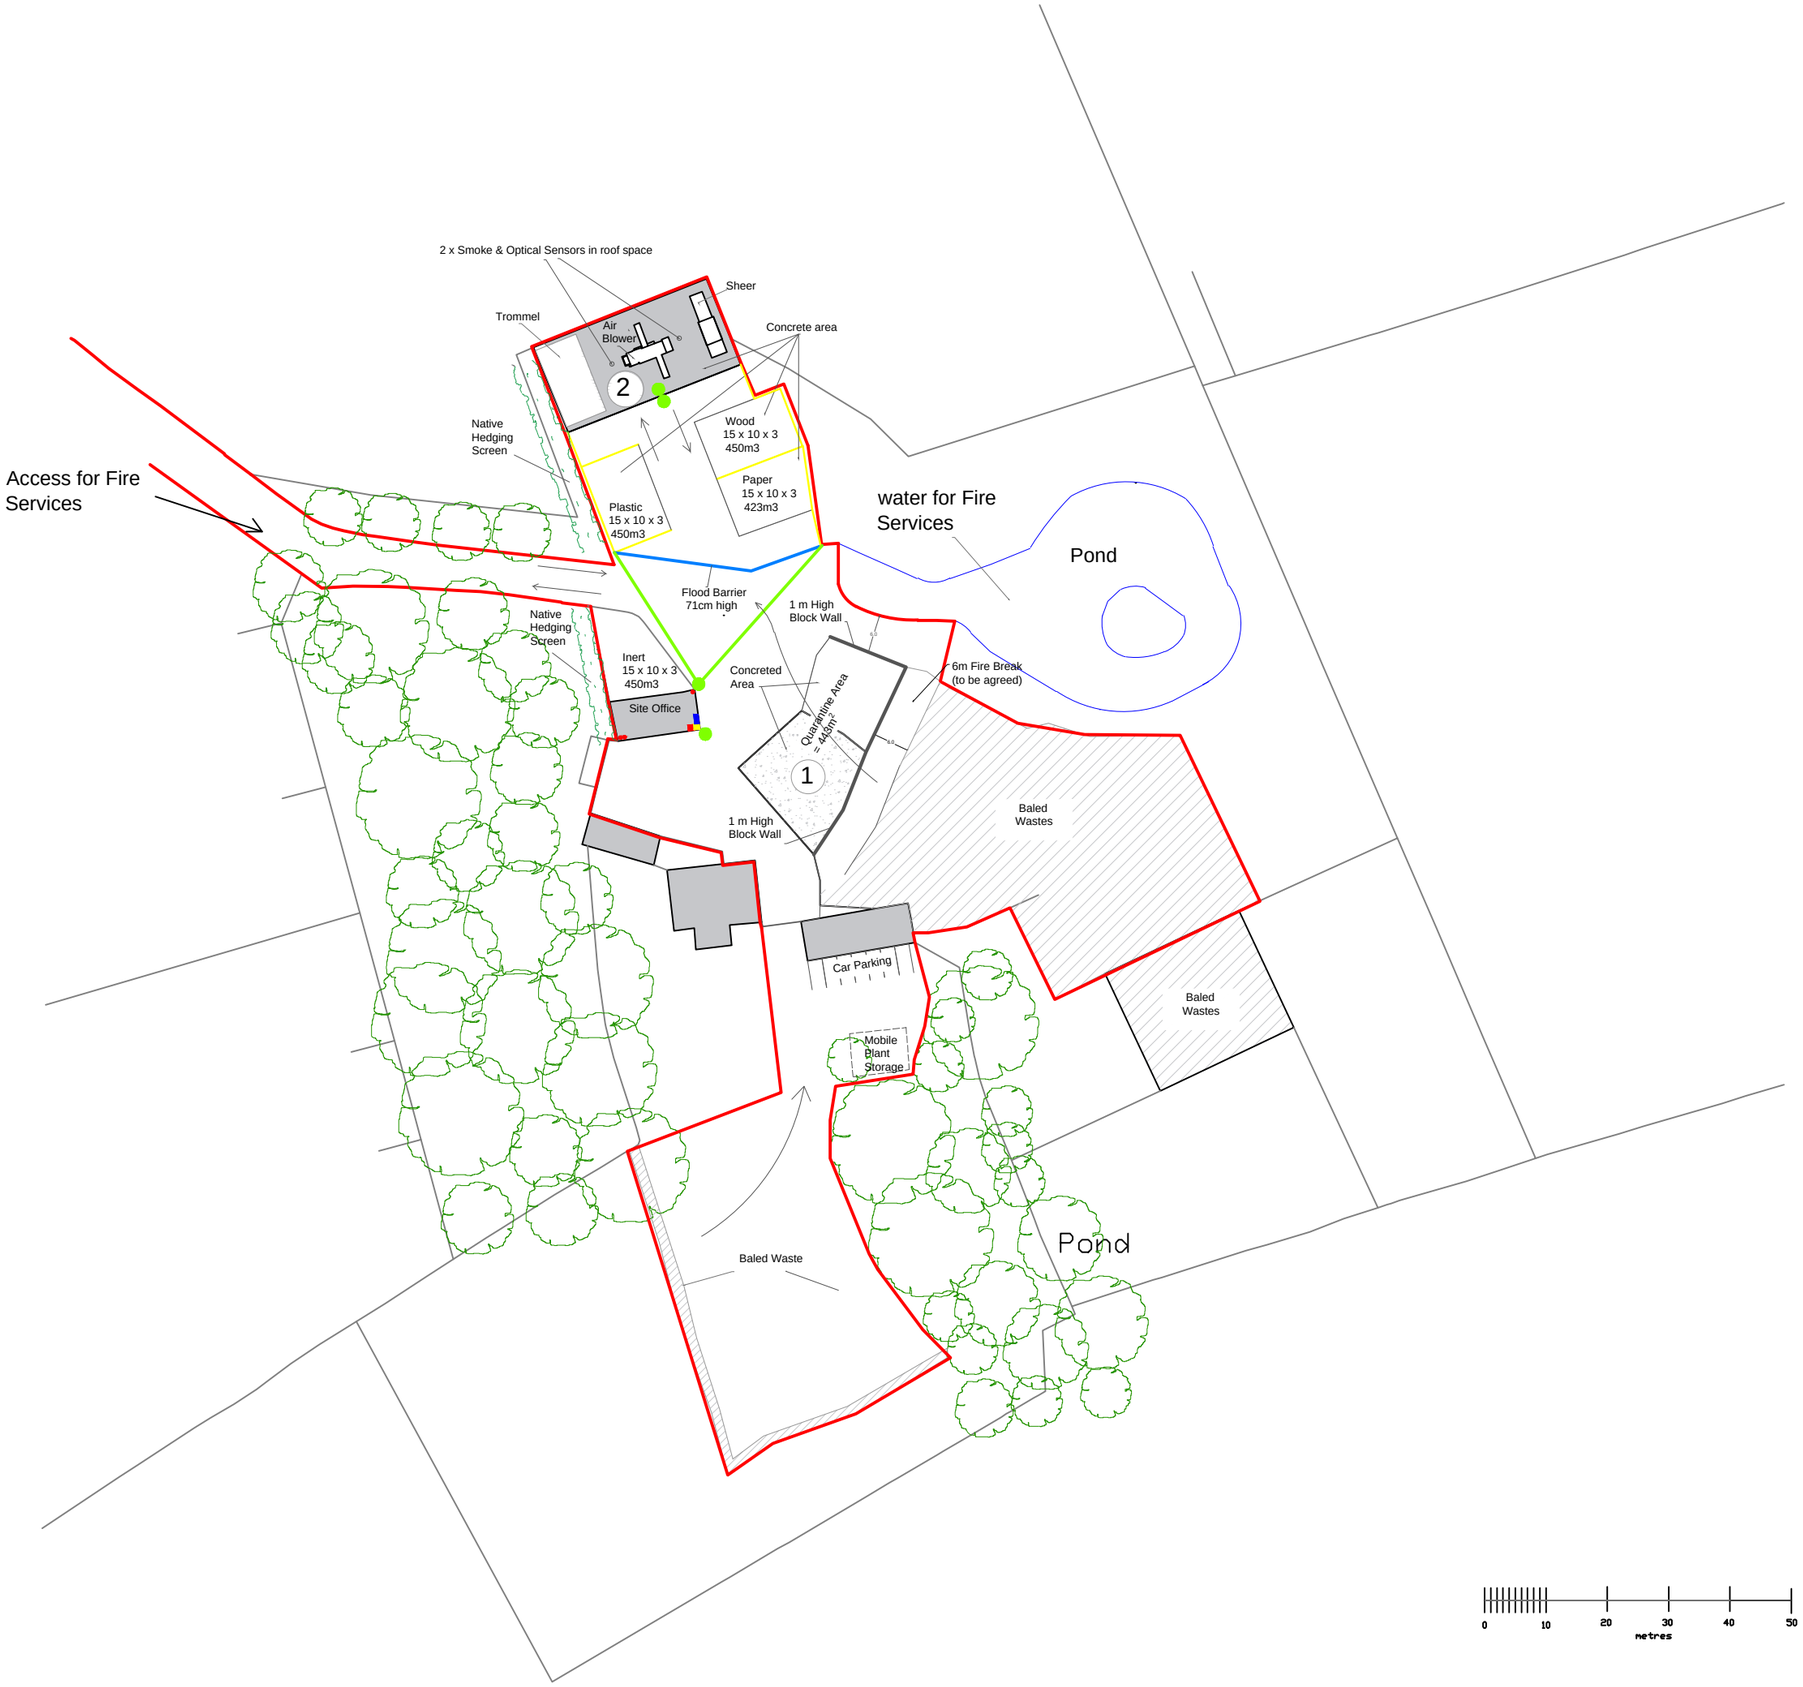

N

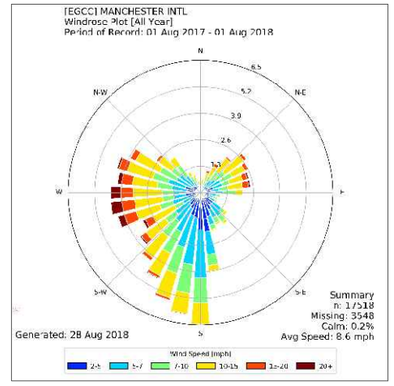

Key:

- CCTV Camera Locations
- Motion sensor beams
- 1 Operating area 1
- 2 Operating area 2
- Baled Wastes
- Fire Extinguisher
- PPE Storage
- Spill Kit
- Watergate Barrier Storage
- Fire Wall
- Watergate Deployment

AC Environmental
Longport Works
Chemical lane
Stoke on Trent
www.ac-environmental.co.uk

CLIENT: Rowley Hall Farm

SITE: Devils Lane
Leek
Staffordshire
ST9 9QP

PROJECT: PLANNING APPLICATION

TITLE: DETAILED SITE LAYOUT PLAN

SCALE AT A3:	DATE:	DRAWN:	CHECKED:
1:1000	06/2018	T Kearns	D Alcock

PROJECT NO:	DRAWING NO:	REVISION:
	RGF.PL.1904SLA	1.2