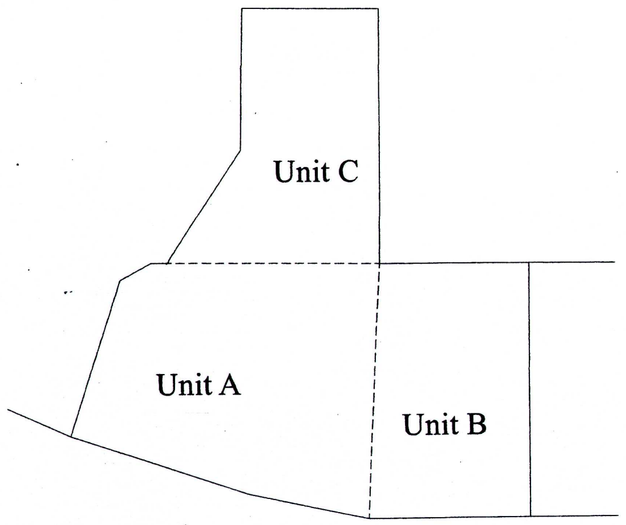

PROPERTY SPLIT IDENTIFICATION

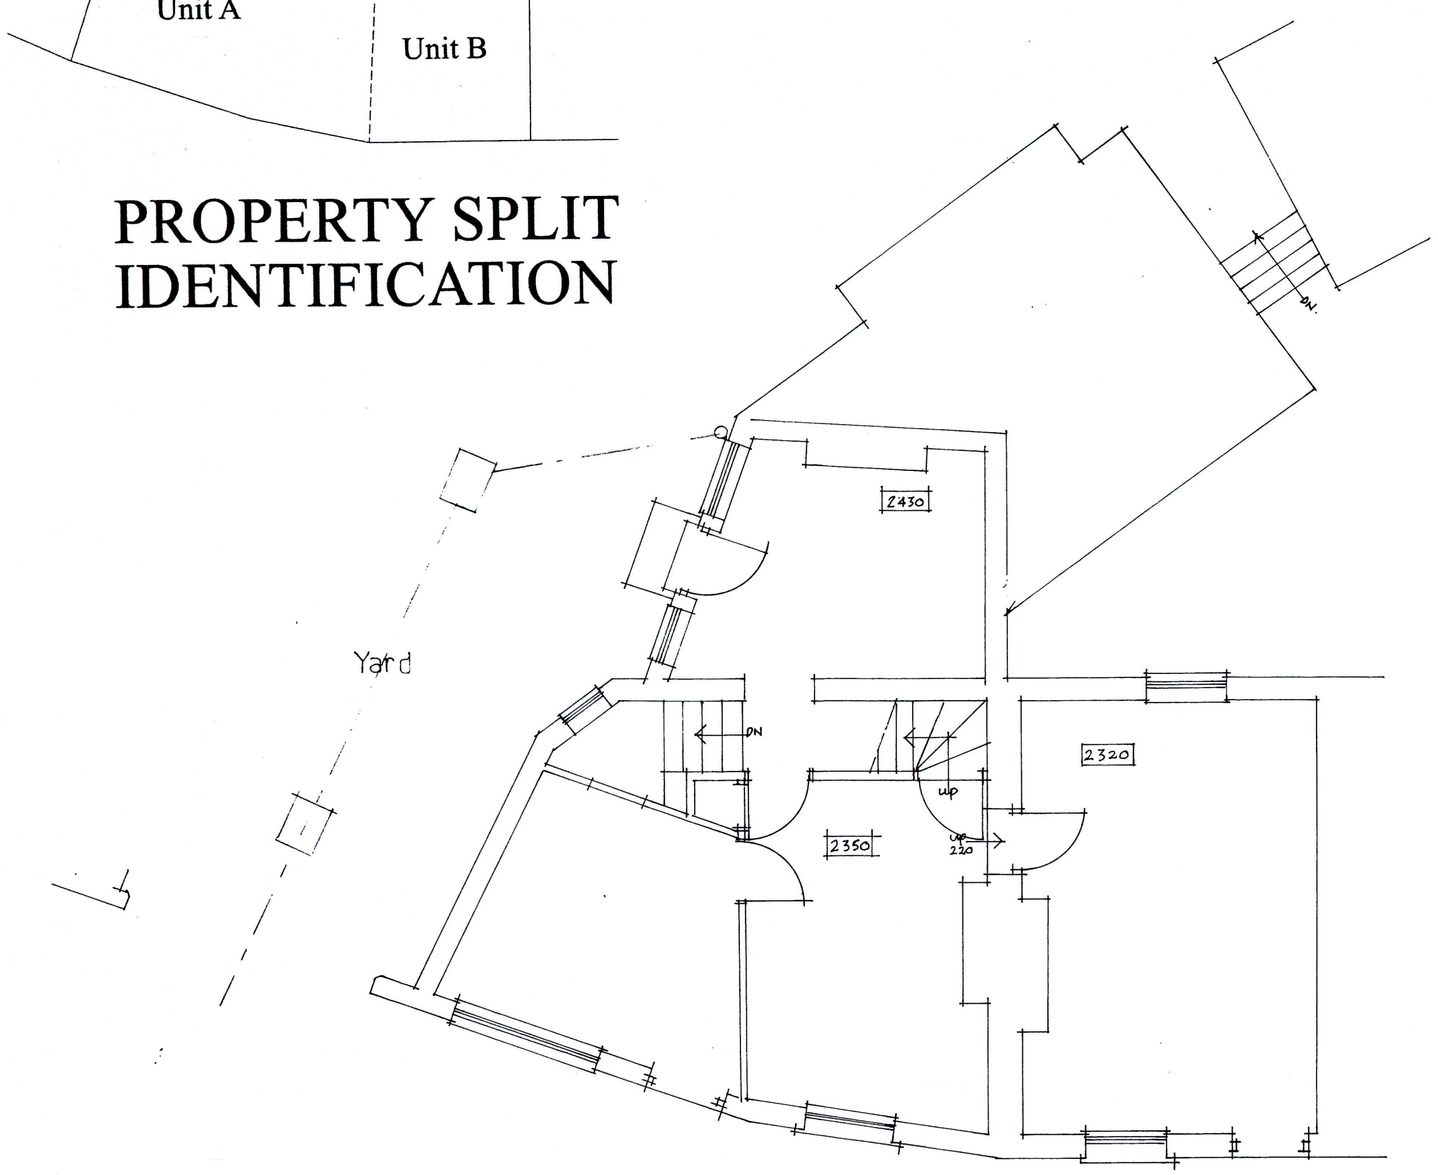

GROUND FLOOR PLAN.

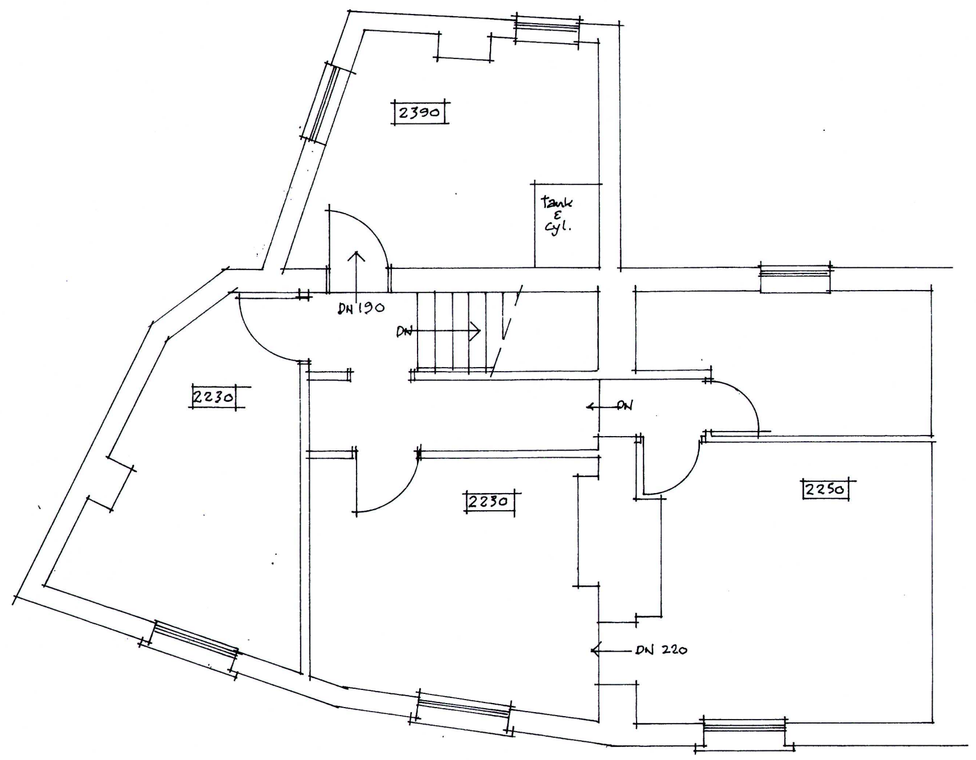

FIRST FLOOR PLAN.

MR. R. BROADLEY

DATE **January 19**

PROPOSED EXTENSION & ALTERATIONS TO FORM DWELLINGS
AT
1, HIGH STREET,
CHEADLE,
STOKE-ON-TRENT,
STAFFS. ST10 1AA

SCALES:
PLANS 1:50

DRAWN BY:
MALCOLM SALES
QUANTITY SURVEYORS, DESIGNERS & BUILDING COST CONSULTANTS
CHURCHILL SUITE,
LULWORTH HOUSE,
51, HIGH STREET,
CHEADLE, STOKE-ON-TRENT,
STAFFS. ST10 1AR
TEL: 01538 757233
MOB: 07889 225437
E-MAIL Malcolm.Sales@salesqs.co.uk

AS EXISTING

FOR PLANNING & BUILDING REGULATION APPLICATIONS

DRAWING NR. 1809/05/01