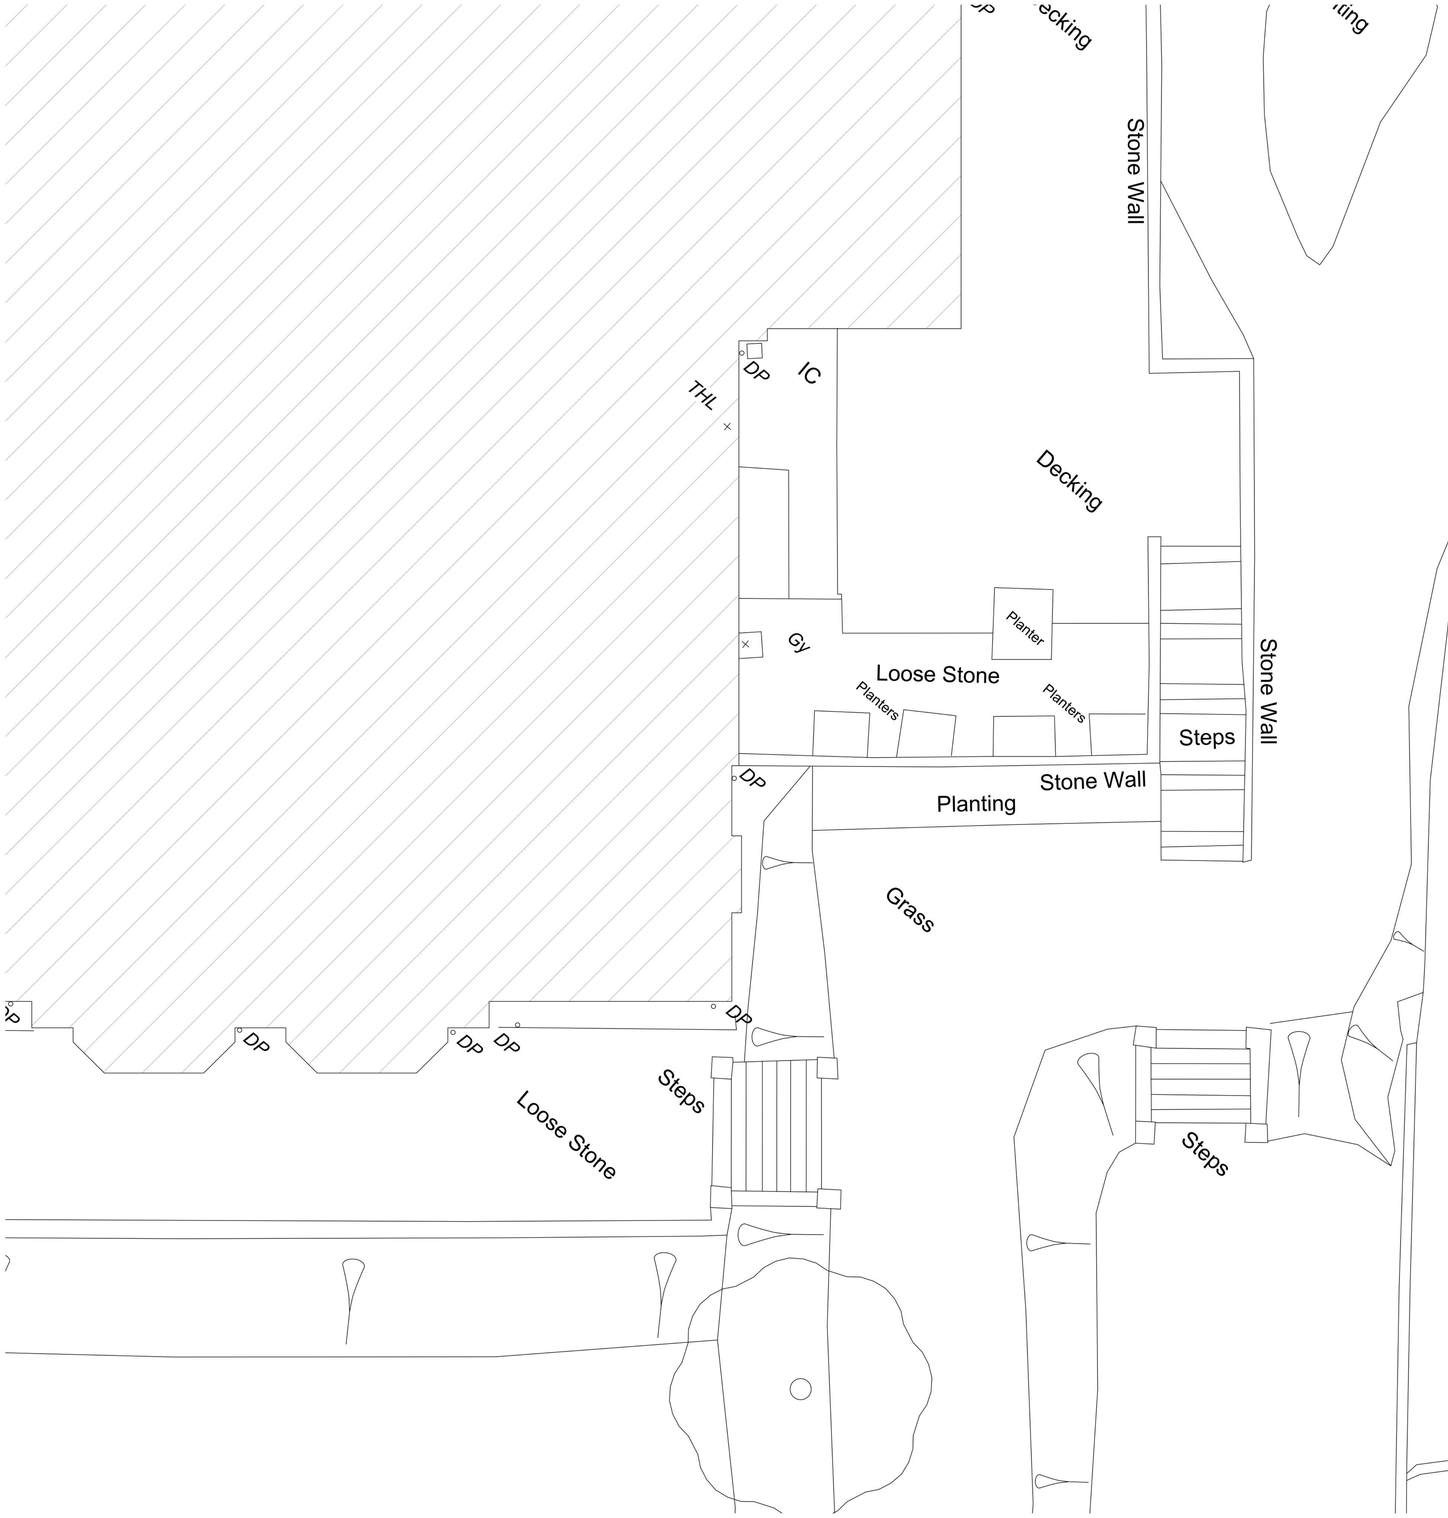

Existing Lower Ground Floor Plan 1:50

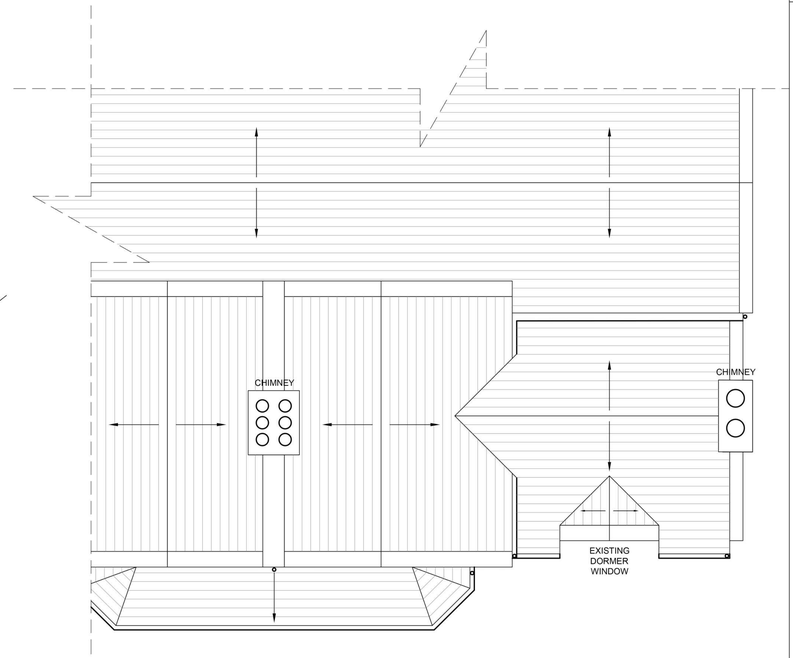

Existing Roof Plan 1:50

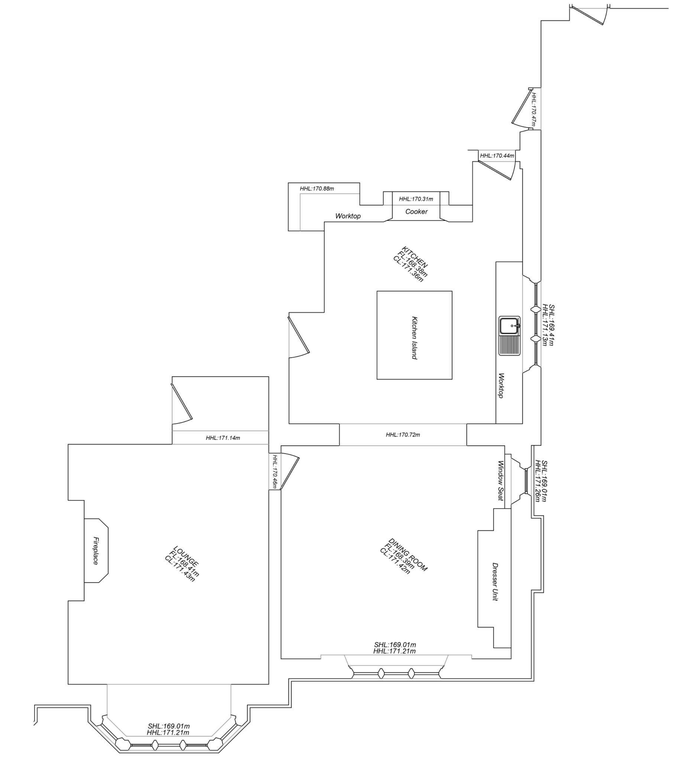

Existing Ground Floor Plan 1:50

Safety Health and Environmental Information A0

The following risks are identified as unusual or unfamiliar to a competent contractor

CONSTRUCTION RISKS
There are no significant or unfamiliar risks

DEMOLITION RISKS (FUTURE)
There are no significant or unfamiliar risks

It is assumed that all work will be carried out by a competent contractor working, where appropriate, to an approved method statement

Notes:

FOR GUIDANCE ONLY

1:20	0	200mm	400mm	600mm	800mm	1000
1:100	0	1m	2m	3m	4m	5m
1:50	0	1m	2m			
1:5	0	100mm	200mm			

REV	DETAILS	DATE	CHECKED

brownhill hayward brown
chartered architects
01545 254337 – mail@bhbarchitects.co.uk

Hollington Hall	DRAWING NO
Existing Plans	3467- 004
Tom Wedgwood	REV / DATE
PLANNING	DRAWN / CHECKED / SCALE
	JK / AH / 1:50 @ A0

ISO 9001 BS/07/5004 0963 · ISO 14001 BS/07/5004 0963

The copyright of this drawing and design is vested in the Architect and must not be copied or reproduced without written consent. All dimensions given are to be verified on site by the responsible contractor. This drawing is to be read in conjunction with all relevant documents with the architect when setting out on site.

bhb CHARTERED