17

PROPOSED SITE PLAN

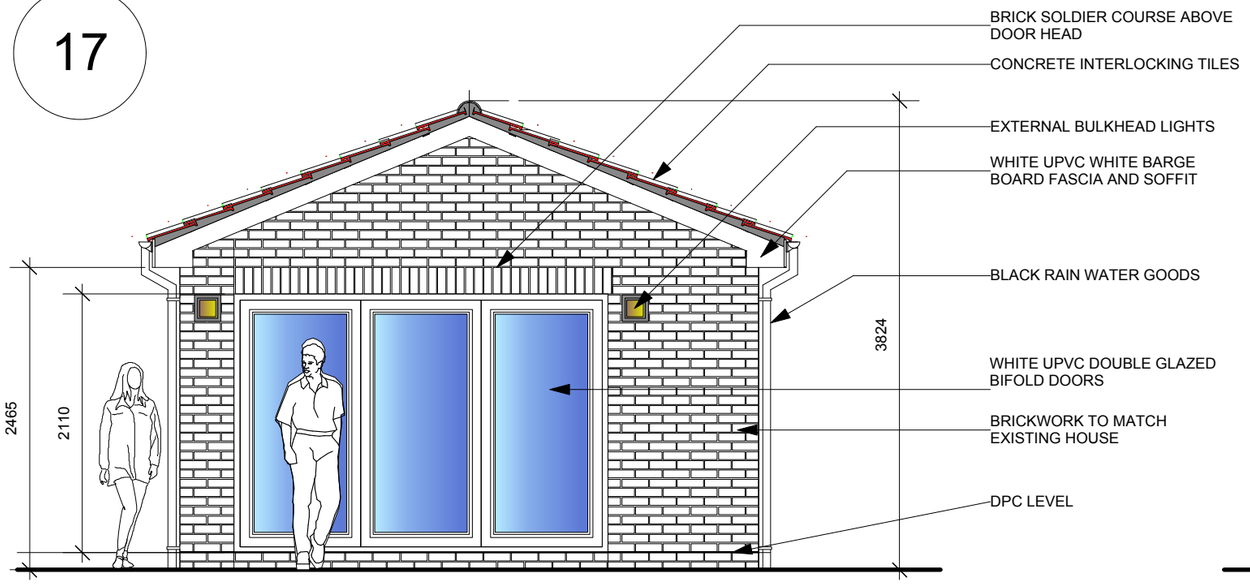

PROPOSED SOUTH ELEVATION SCALE 1:50

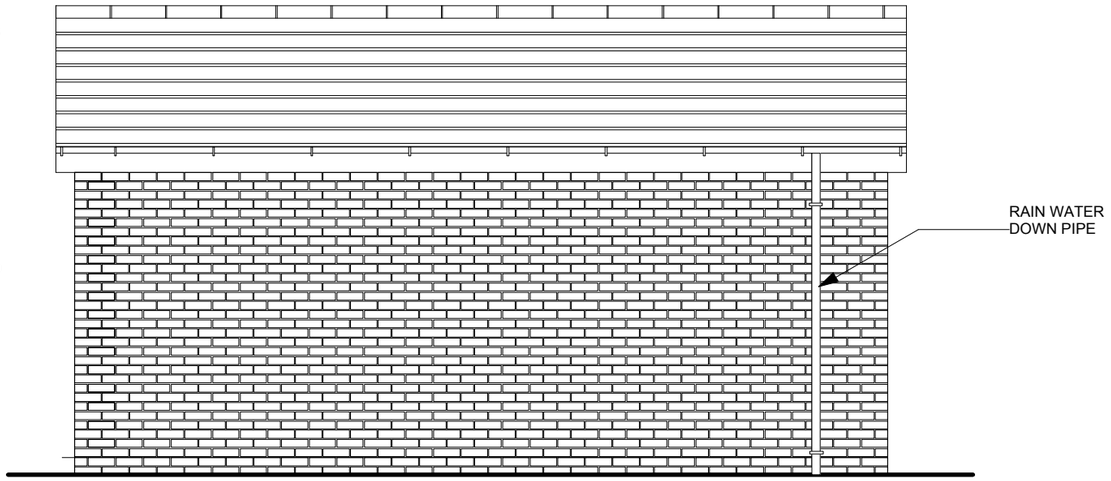

PROPOSED EAST ELEVATION SCALE 1:50

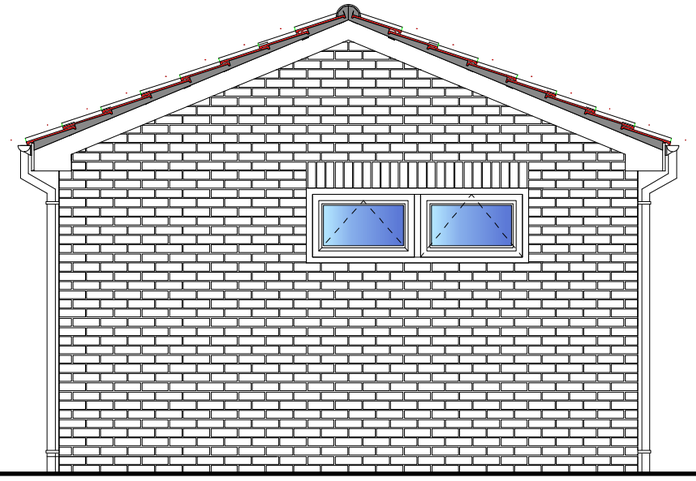

PROPOSED NORTH ELEVATION SCALE 1:50

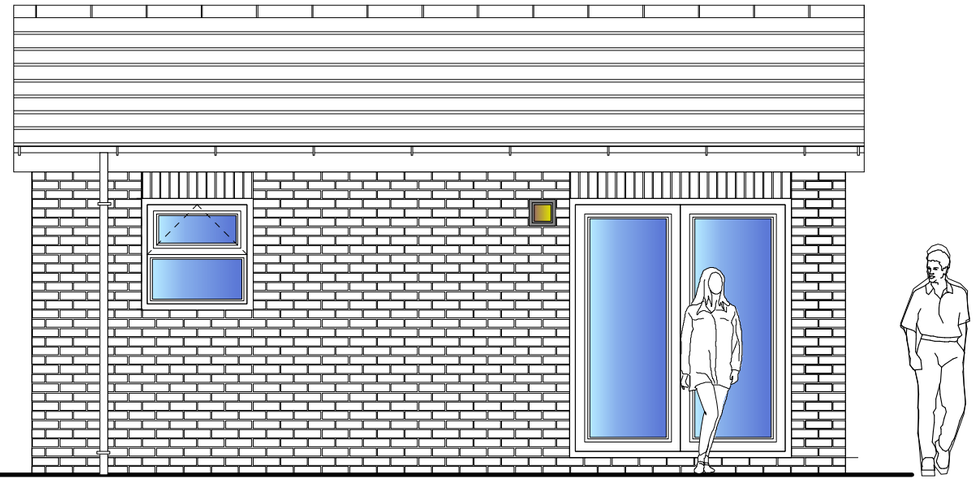

PROPOSED WEST ELEVATION SCALE 1:50

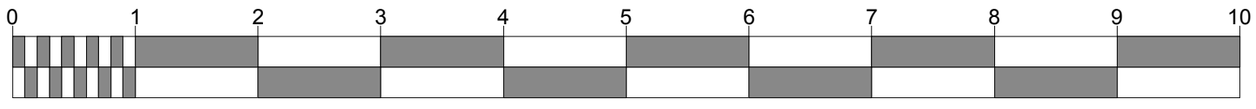

SCALE BAR 1:50

PLANNING DRAWING

REV	Drawn	Notes	Date

1041 .AL(0) 17

Client: Mr and Mrs A Johnson

Project: Proposed redesign and new location of garden Room at 177 Ash bank road Werrington Stoke on Trent ST2 9DX

Drawing: **PROPOSED ELEVATIONS**

Scale: **AS SHOWN** @ A3

Date: **JULY 2019**

Drawn: LJD Checked: