

16

PROPOSED FLOOR PLAN

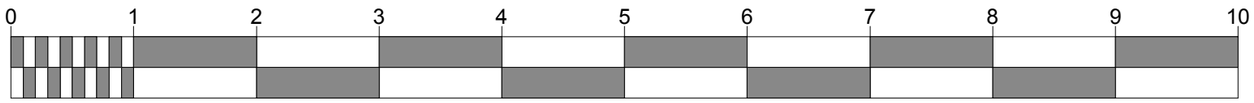

SCALE BAR 1:50

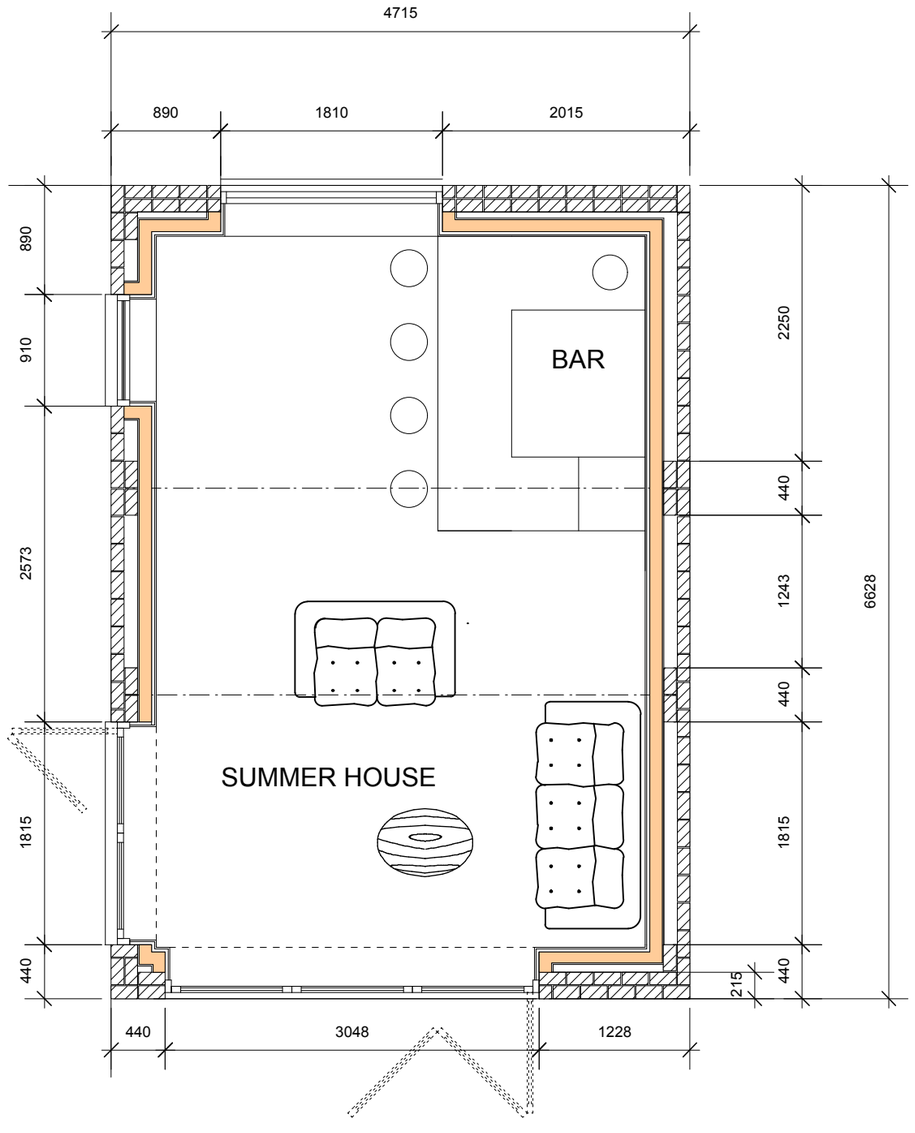

PROPOSED FLOOR PLAN SCALE 1:50

PLANNING DRAWING

REV.	Drawn	Notes	Date

1041 .AL(0) 16

Client: Mr and Mrs A Johnson

Project: Proposed redesign and new location of garden Room at 177 Ash bank road Werrington Stoke on Trent ST2 9DX

Drawing: **PROPOSED FLOOR PLAN**

Scale: **AS SHOWN** @ A3

Date: **JULY 2019**

Drawn: LJD Checked: