18

Streetwise

Map data

SITE LOCATION PLAN
AREA 2 HA
SCALE 1:1250 on A4
CENTRE COORDINATES: 392803, 347141

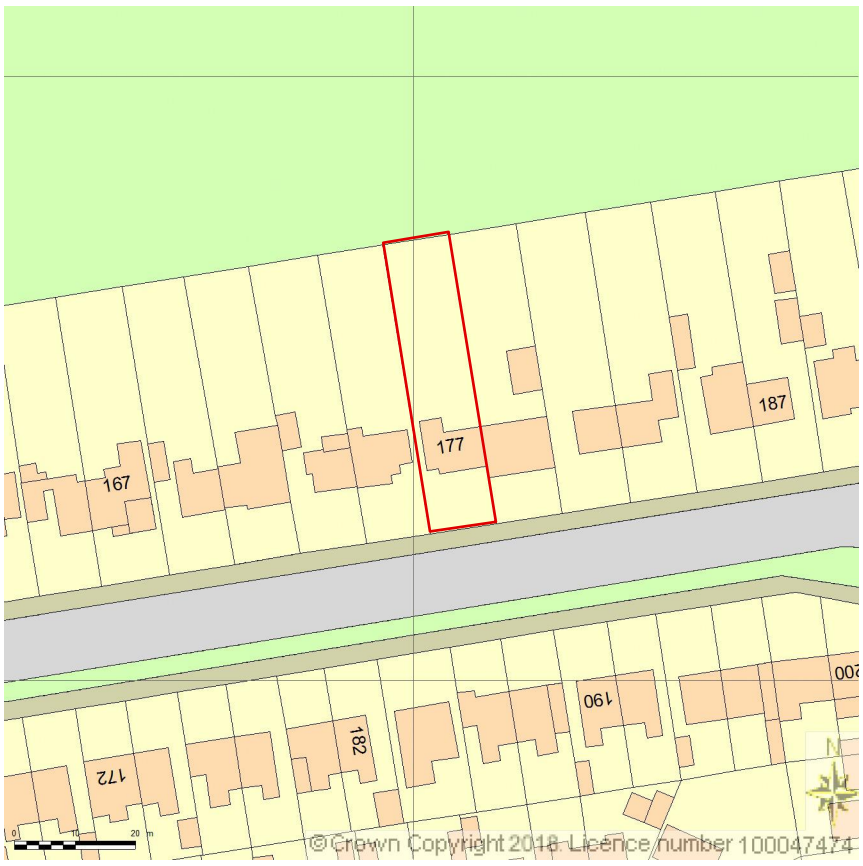

Supplied by Streetwise Maps Ltd
www.streetwise.net
Licence No: 100047474
28/01/2018 16:21

PLANNING DRAWING

REV	Drawn	Notes	Date

1041 .AL(0) 18

Client: Mr and Mrs A Johnson

Project: Proposed redesign and new location of garden Room at 177 Ash bank road Werrington Stoke on Trent ST2 9DX

Drawing: **LOCATION PLAN**

Scale: **1:1250** @ A3

Date: **JULY 2018**

Drawn: LJD Checked: