Copyright of this drawing is vested in the DESIGNER and it must not be copied or reproduced without consent. Figured dimensions only are to be taken from this drawing. All contractors must visit the site and be responsible for taking and checking all dimensions relative to their work.

Rev.	Drawn	Comments	Date


Blue/grey roofing tiles to match existing

Off-white render to match existing

Red/brown facing brickwork to match existing




Proposed front elevation
Scale 1:100

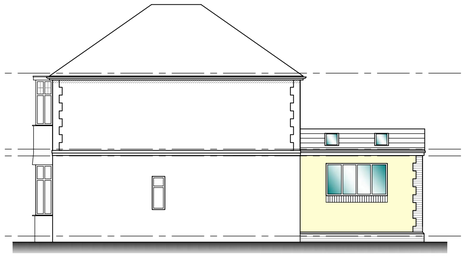


Proposed side elevation
Scale 1:100




Proposed rear elevation
Scale 1:100

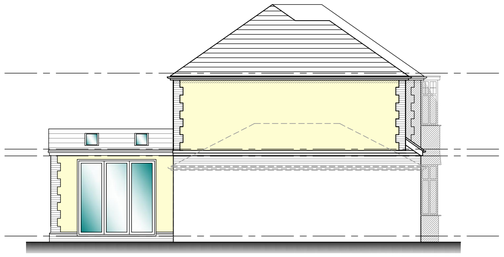


Proposed side elevation
Scale 1:100

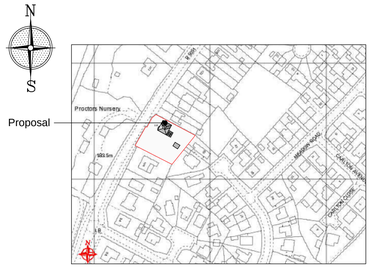


Site location plan
Scale 1:2500

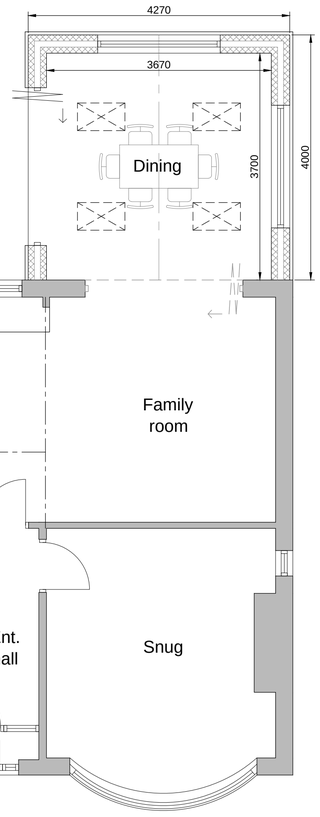

Proposed ground floor plan
Scale 1:50

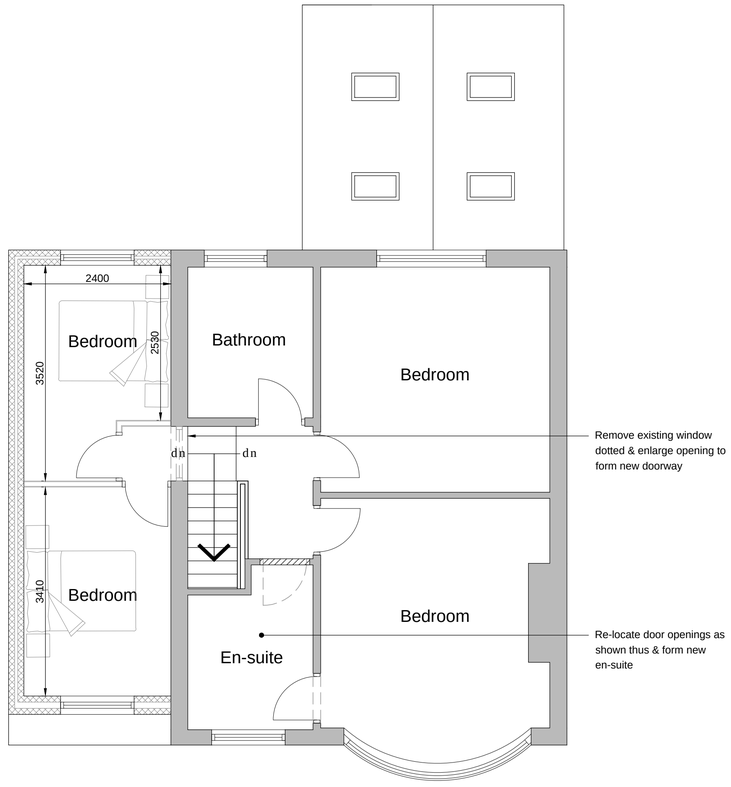

Proposed first floor plan
Scale 1:50

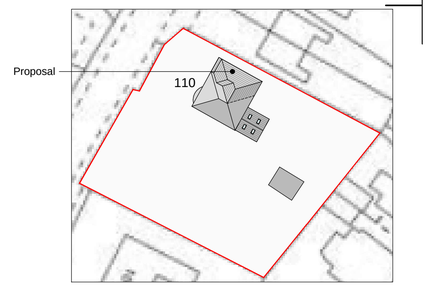

Proposed site plan
Scale 1:500

Reproduced from the Ordnance Survey map with the permission of Ordnance Survey on behalf of The Controller of Her Majesty's Stationery Office
Licence No. AL 100001834

Client
MR & MRS WOODWARD

Project
PROPOSED ALTERATIONS & EXTENSION AT
110 HIGH LANE, BROWN EDGE, ST6 8RU

Title
PROPOSED PLANS

Status
PLANNING PERMISSION

Date JUNE 2019 Drawn ME

Scale @A1 AS SHOWN Checked

Project No. 100-02 Drawing No. Rev