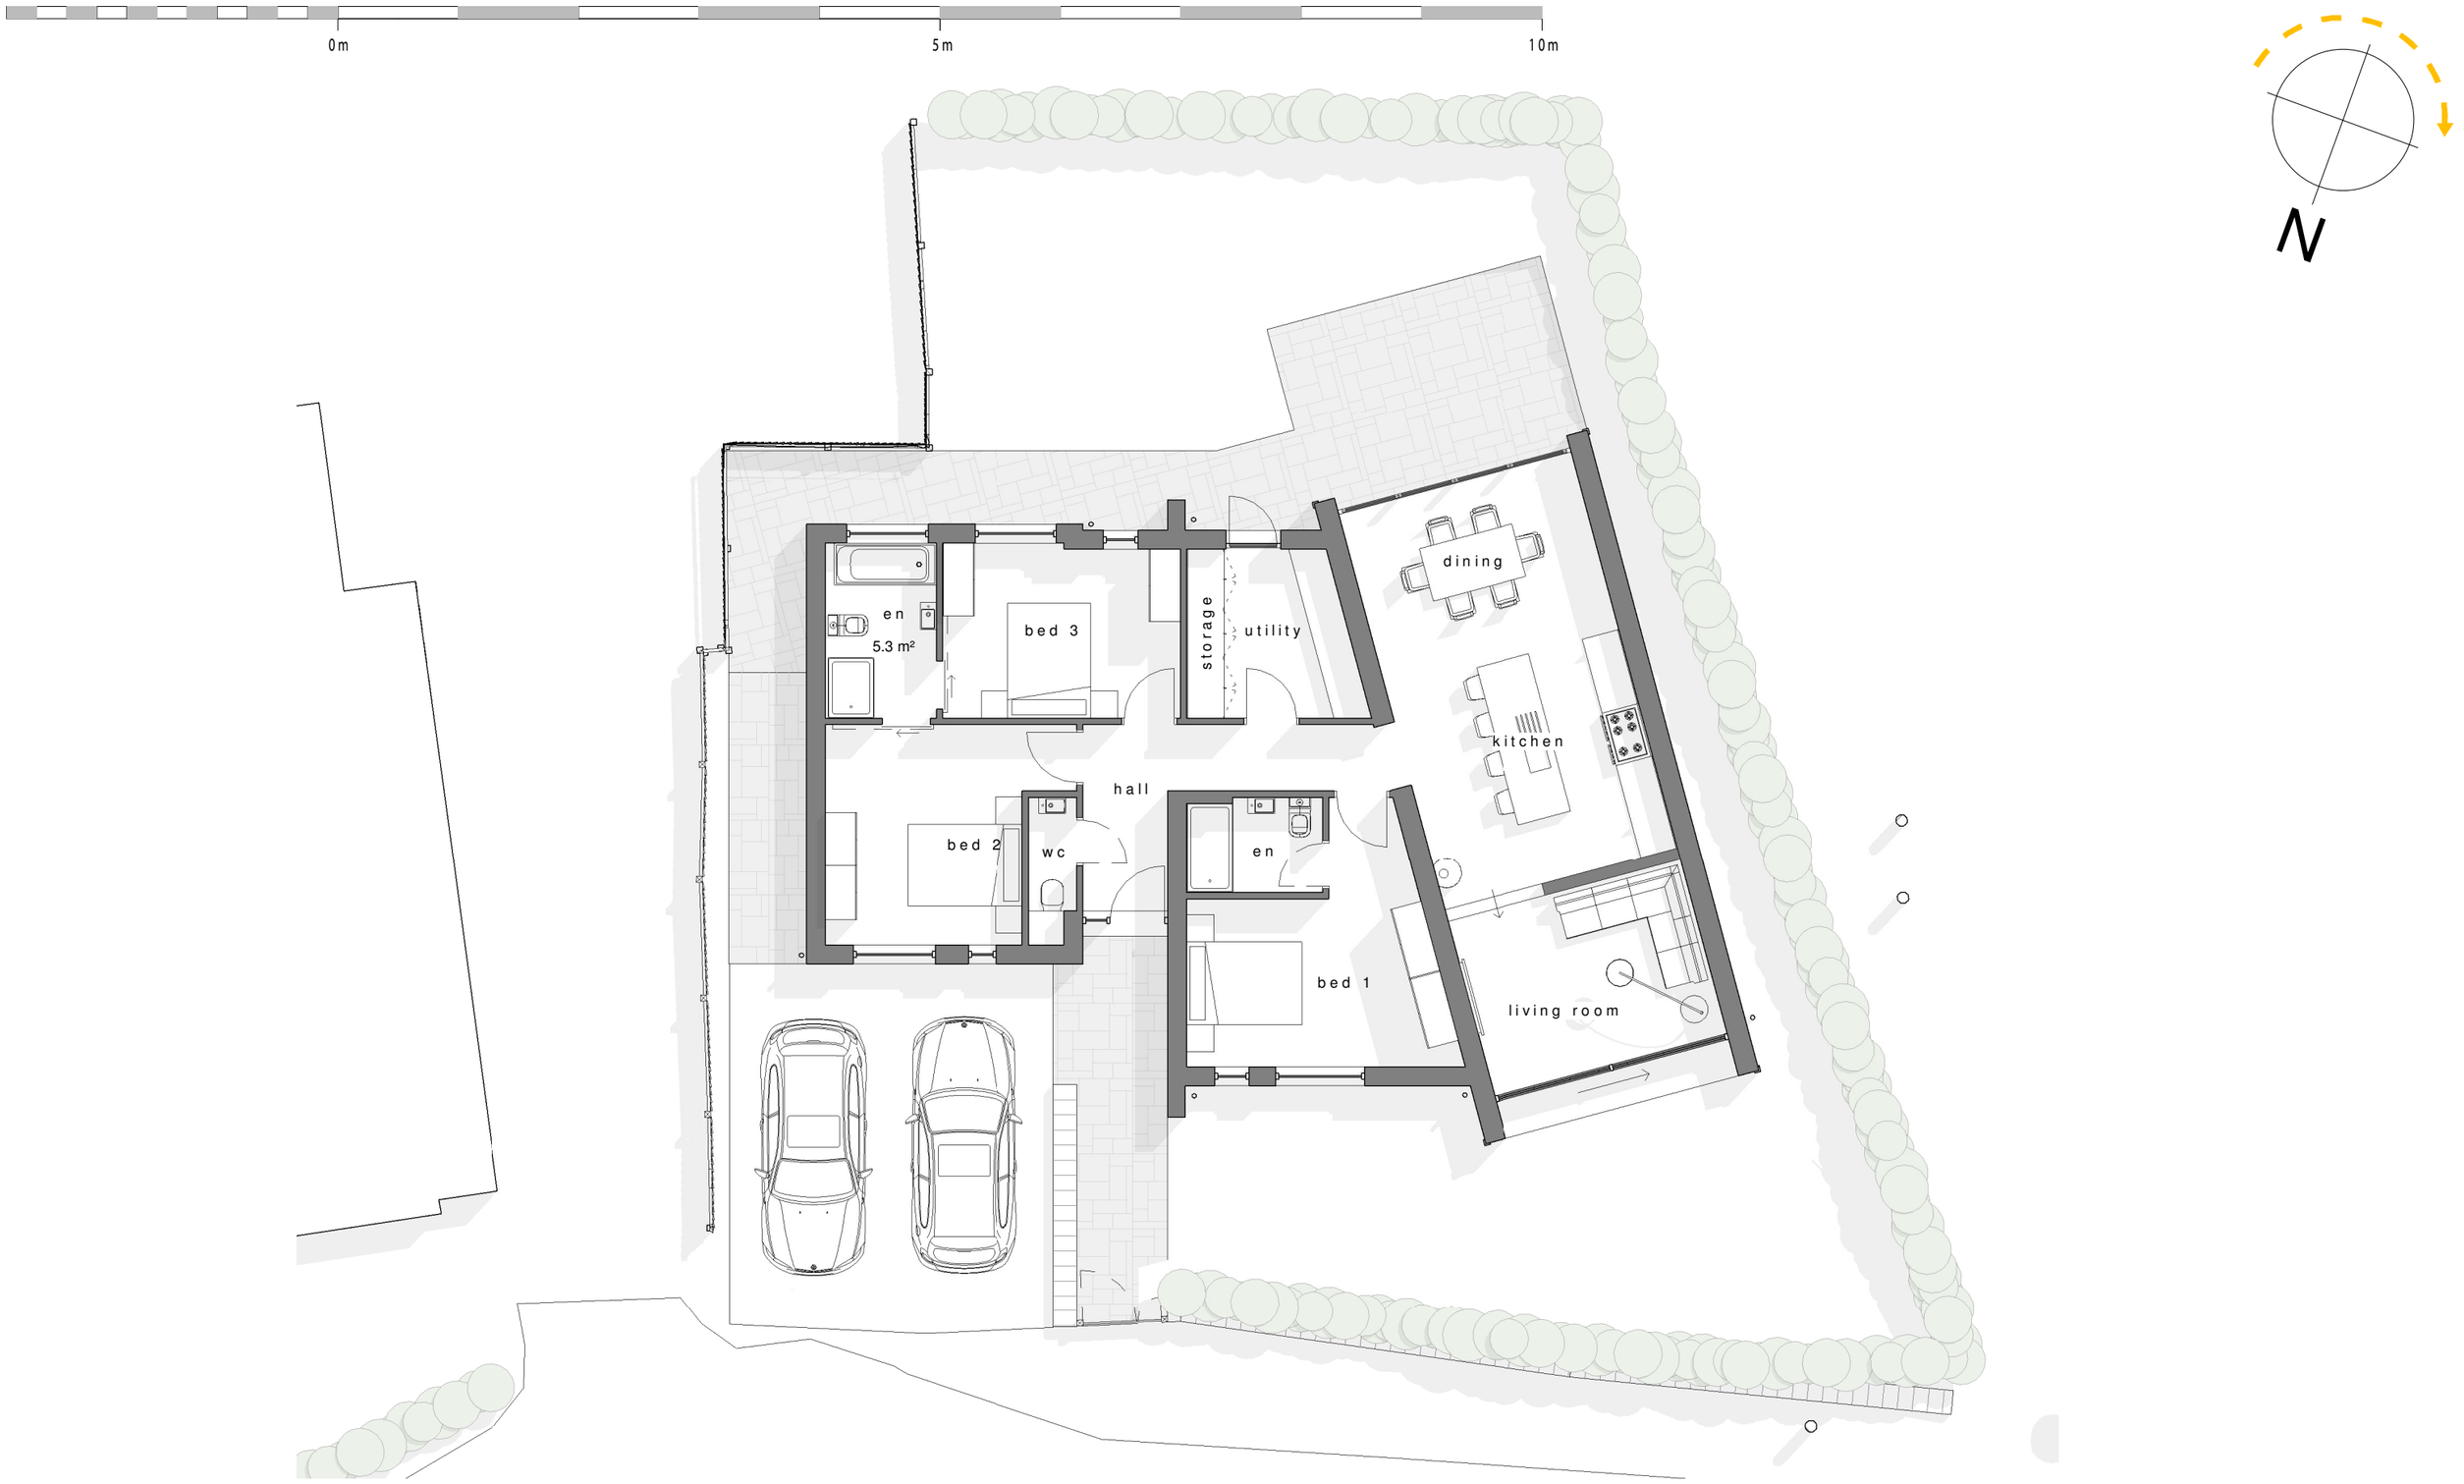

ground floor 'as proposed'
1 : 100

Rev	Date	Drawn	Description

ctd architects
Clerk Bank House
Clerk Bank
LEEK
Staffordshire
ST13 5HE
t : 01538 373477
f : 01538 386503
e : info@ctdarchitects.co.uk
w : www.ctdarchitects.co.uk

ctd architects © 2018
- This drawing is copyright.
- All dimensions to be checked on site before proceeding.
- Contractor must notify the architect of any discrepancies before proceeding.
- Contractor to check/adjust dimensions of new work to suit existing conditions. Do not assume existing structure or details are plumb, square or level.
- All drawings to be read in conjunction with all other consultants drawings and specs.

Client
Mr David Lycett & Miss Emma Pattinson

Project
Fair View | Proposed Dwelling
Fair View | Kerry Hill | Stoke-on-Trent

Title
Ground Floor Plan 'as proposed'

Scale	Size	Drawn	Chk'd	Date
1 : 100	A3	ED	KL	28/05/19

Status: PLANNING

Job No.	Drawing No	Rev.
1827	AL54	