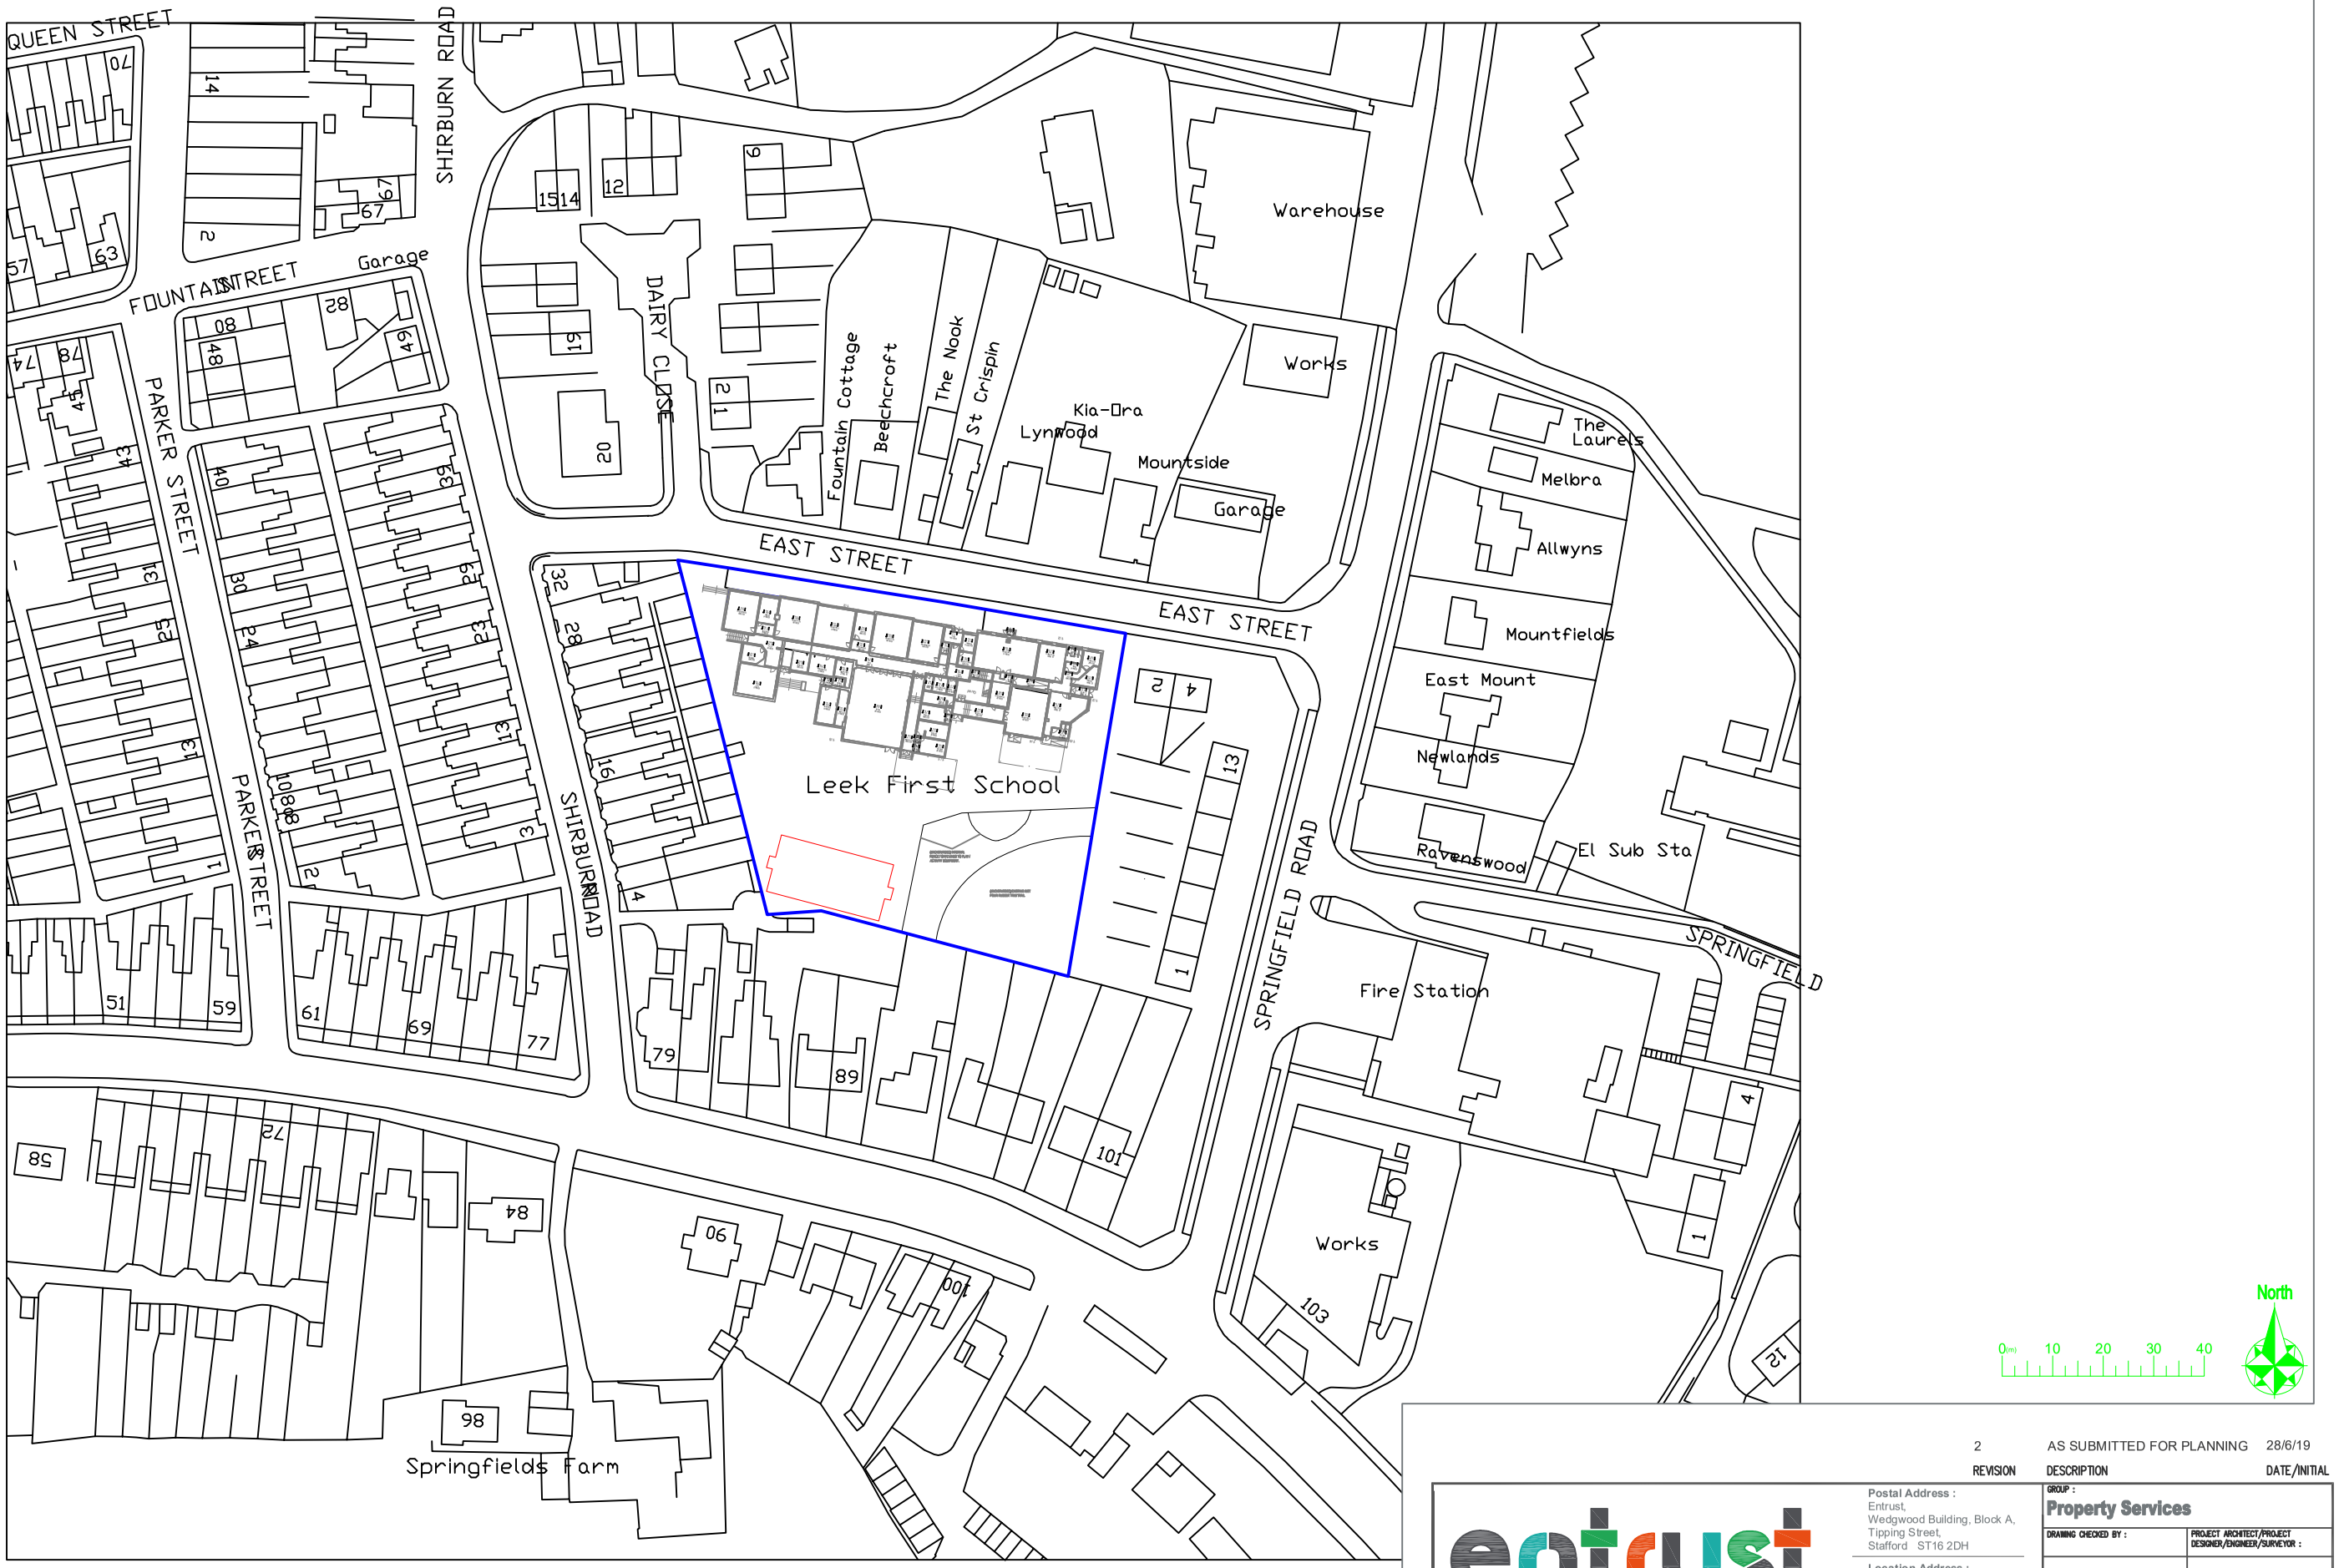

REVISION	DESCRIPTION	DATE/INITIAL
2	AS SUBMITTED FOR PLANNING	28/6/19

entrust

Postal Address :
Entrust,
Wedgwood Building, Block A,
Tipping Street,
Stafford ST16 2DH

Location Address :
No 1 Staffordshire Place,
Stafford ST16 2LP

GROUP : **Property Services**

DRAWING CHECKED BY :	PROJECT ARCHITECT/PROJECT DESIGNER/ENGINEER/SURVEYOR :
XX	JK

CLIENT / PROJECT
LEEK FIRST SCHOOL
EAST STREET
LEEK
ST13 6LF

DRAWING
MUGA
LOCATION PLAN

PROPERTY I.D. 2228	PROJECT REF / SET XX
SCALES 1:1250	SHEET SIZE: A3
DRAWN KB	DRAWING NO. D01
DATE 29.5.19	REVISION 2

Copyright © 2015 Entrust. All rights reserved. Unauthorised reproduction infringes copyright and may result in contractual or civil proceedings. Contractors must advice the Architect / Project Designer / Engineer or Surveyor of any variations between this drawing and conditions found on site. DO NOT SCALE only written dimensions to be used. Any Ordnance Survey Mapping is reproduced with the permission of the Controller of Her Majesty's Stationery Office Crown copyright. Unauthorised reproduction infringes Crown copyright and may lead to prosecution or civil proceedings. Staffordshire County Council Licence No: 100019422 2019.

Original Sheet A3