



SOUTH ELEVATION

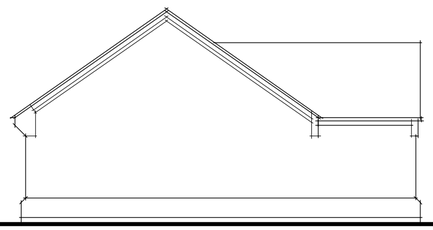


WEST ELEVATION



NORTH ELEVATION

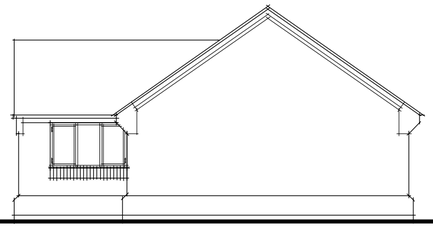


EAST ELEVATION

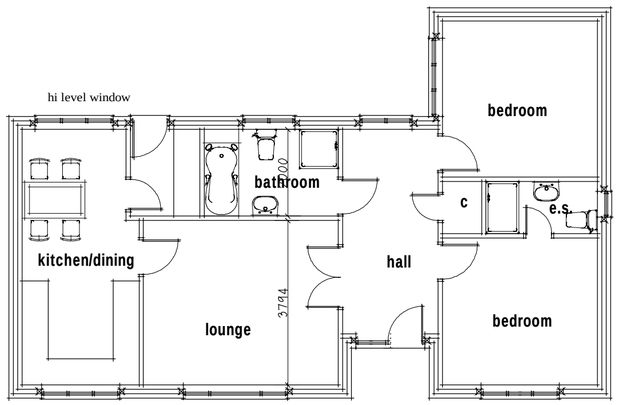


PROPOSED GROUND FLOOR PLAN

0 1m 2 3 4 5 6 7 8 9 10m

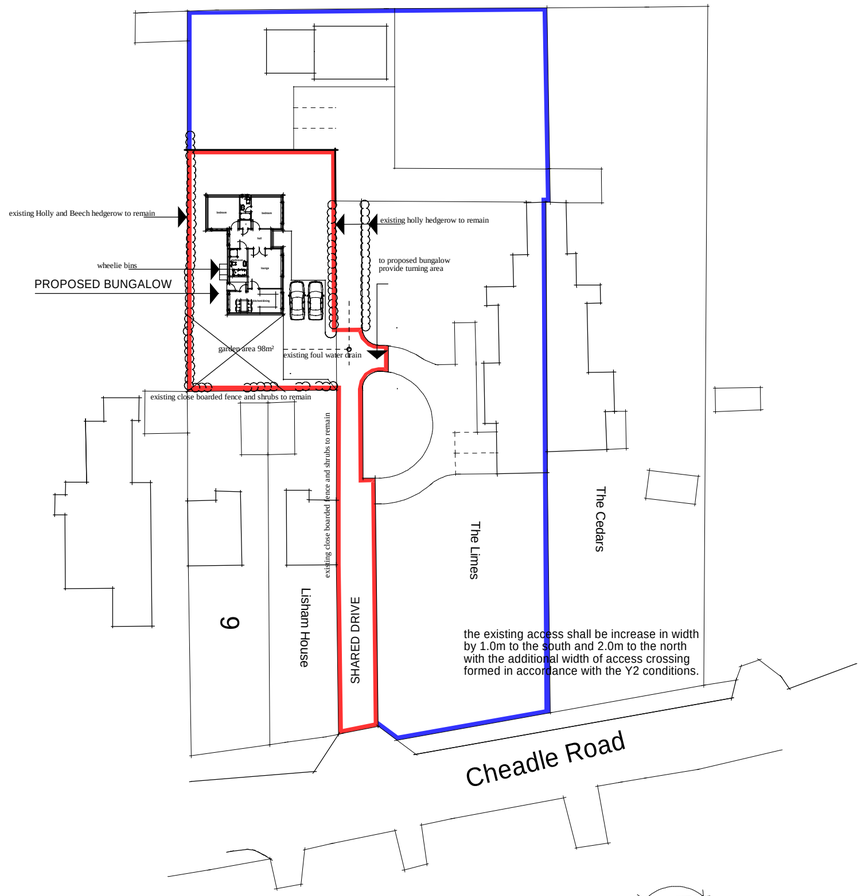

block plan 1:500

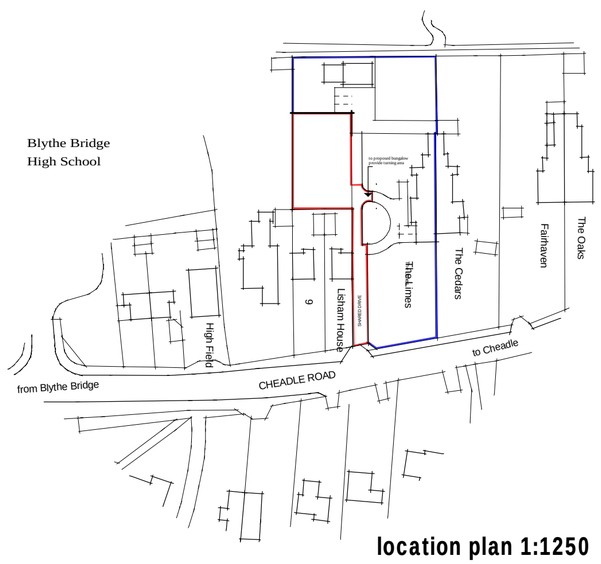

location plan 1:1250

© Crown Copyright 2008. All rights reserved. Licence number 100020449

Rev A layout amended 10.07.09

THIS DRAWING IS COPYRIGHT - ALL RIGHTS RESERVED

Building Design Service

CHARTERED INSTITUTE OF ARCHITECTURAL TECHNOLOGISTS

TITLE

PROPOSED DEACHED BUNGALOW AT THE LIMES CHEADLE ROAD BLYTHE BRIDGE STOKE ON TRENT

CLIENT

MR AND MRS WATKIN

DRAWING NO.

PLANNING 3

SCALE 1:100 DATE FEB 2010

SHEET SIZE A2 @ 1:100

B. BLAKEMAN MBIAT
15A, WHITMORE ROAD, NEWCASTLE,
STAFFORDSHIRE. ST5 3LY
TEL/FAX 01782 632911

PDF created with pdfFactory Pro trial version www.pdffactory.com