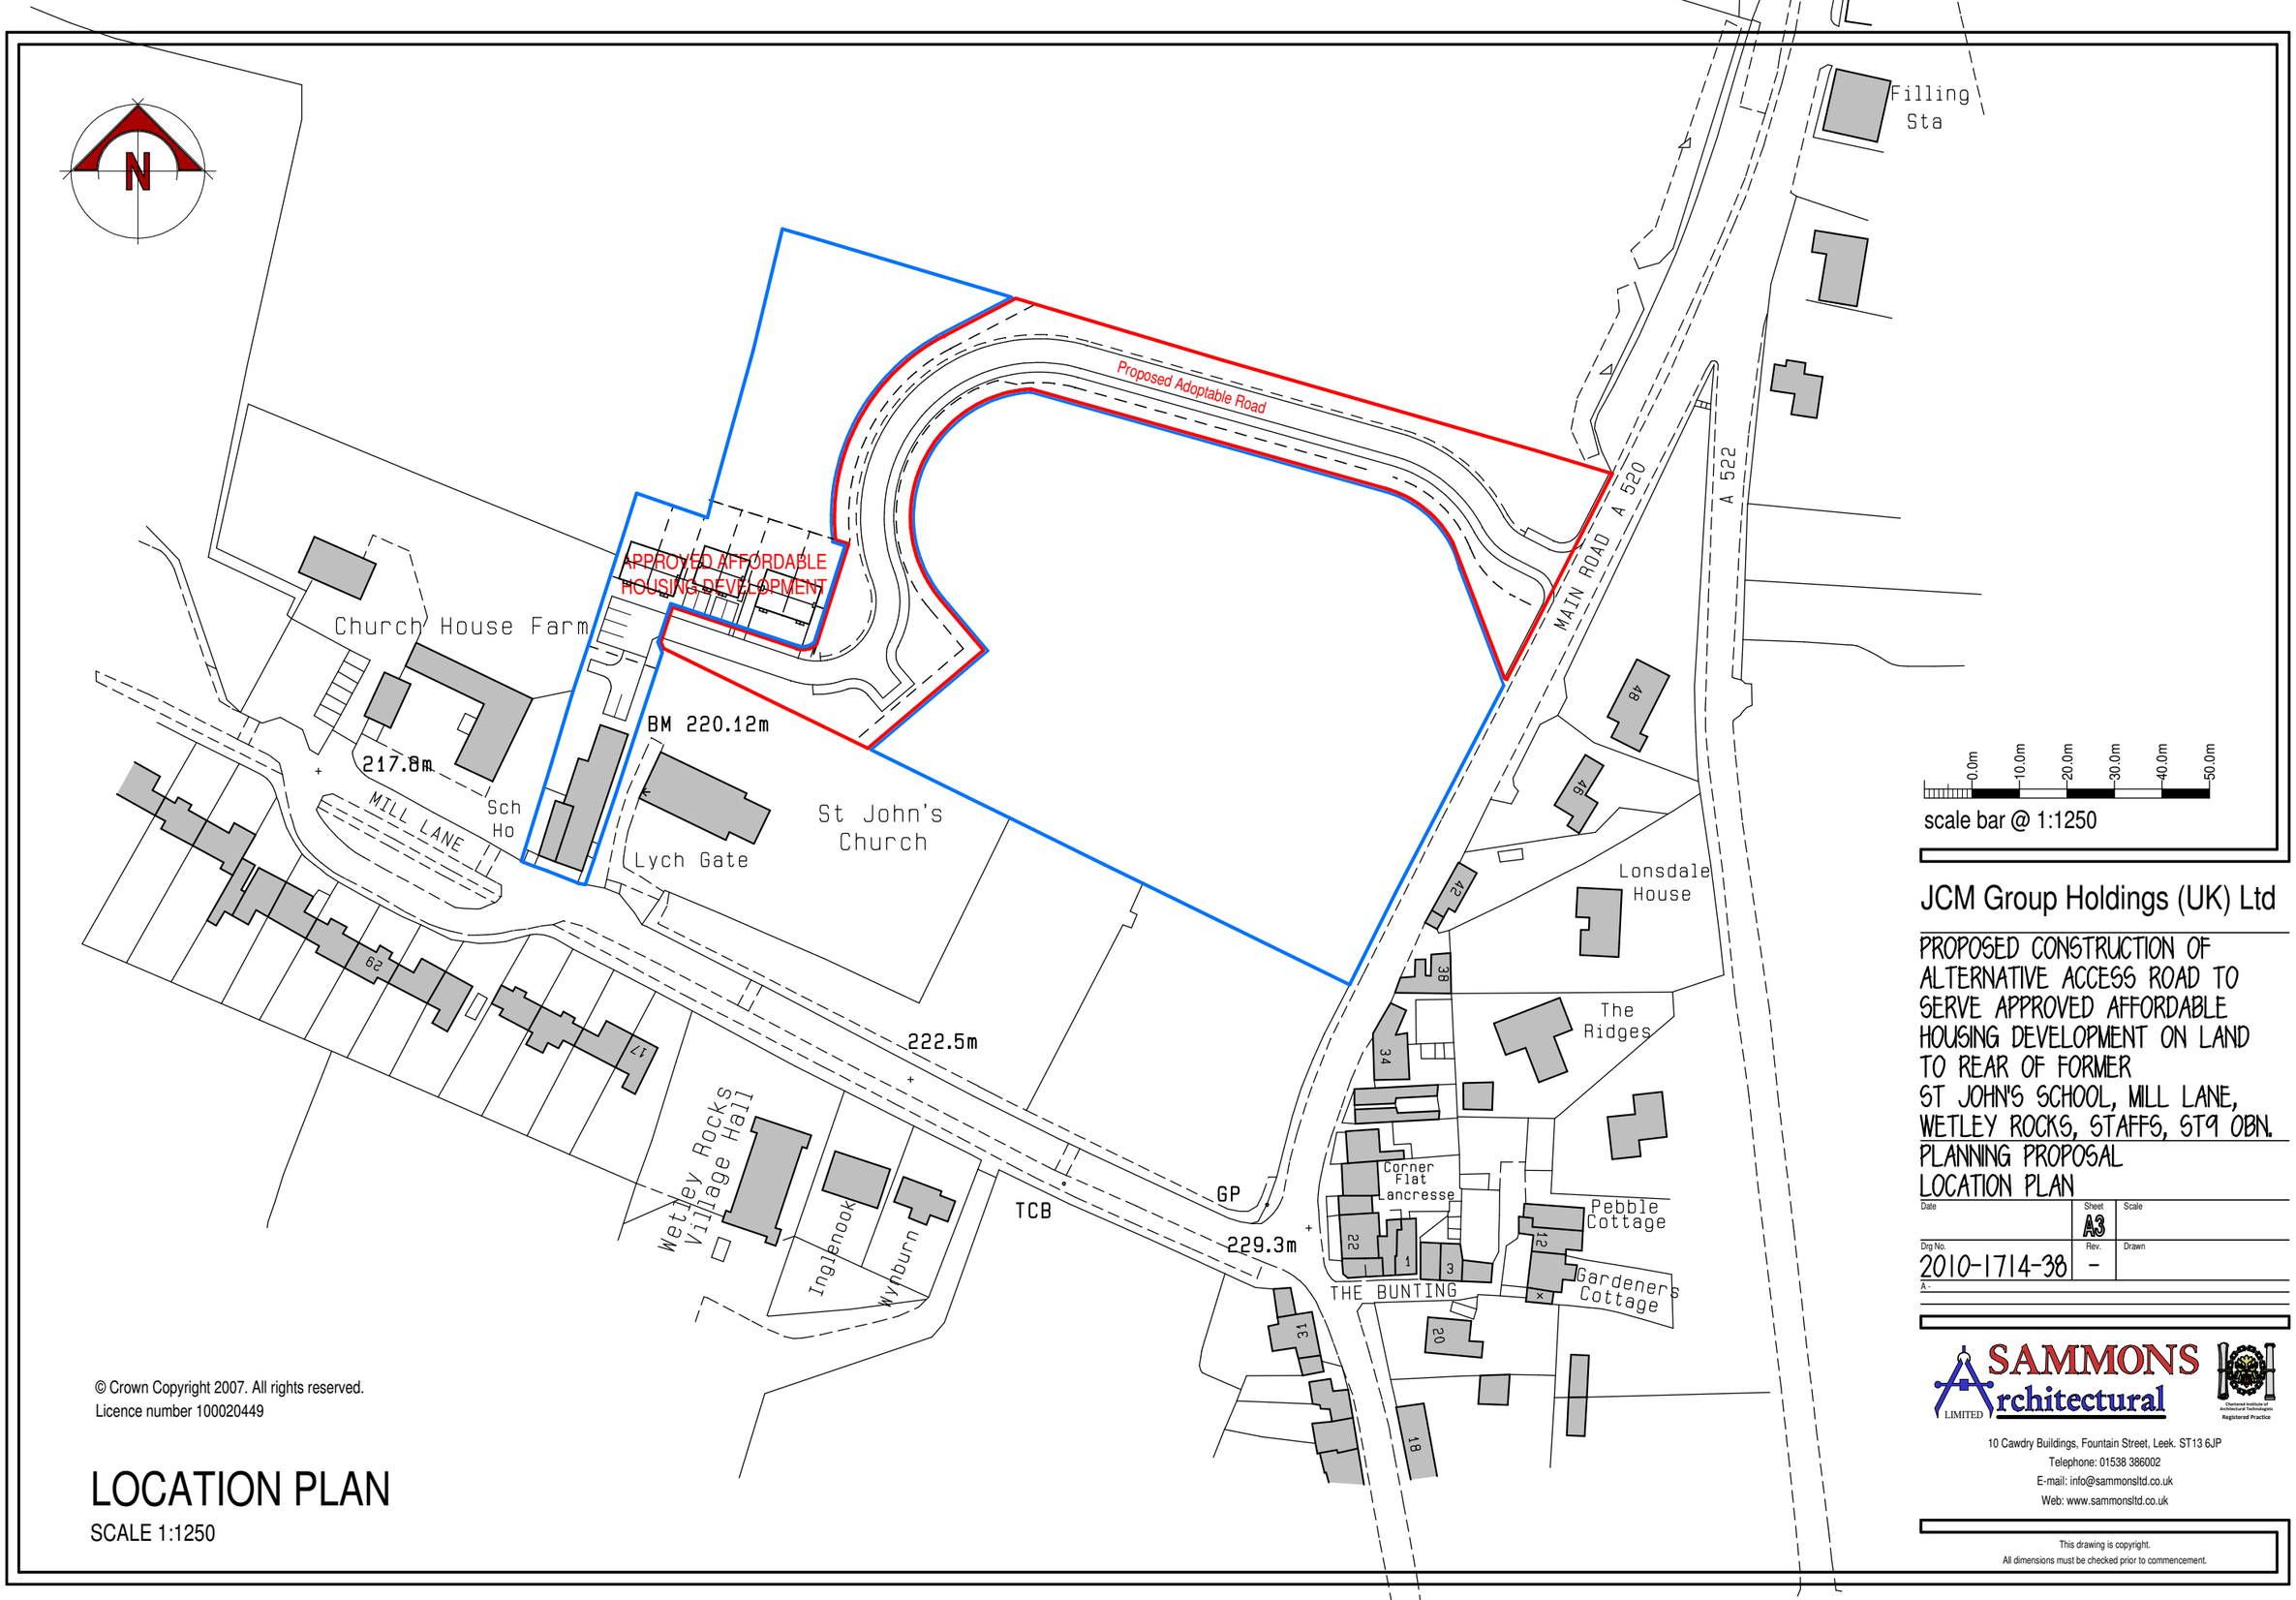


© Crown Copyright 2007. All rights reserved.
Licence number 100020449

LOCATION PLAN

SCALE 1:1250

JCM Group Holdings (UK) Ltd

PROPOSED CONSTRUCTION OF ALTERNATIVE ACCESS ROAD TO SERVE APPROVED AFFORDABLE HOUSING DEVELOPMENT ON LAND TO REAR OF FORMER ST JOHN'S SCHOOL, MILL LANE, WETLEY ROCKS, STAFFS, ST9 0BN.

PLANNING PROPOSAL
LOCATION PLAN

Date	Sheet	Scale
	A3	
Drg No.	Rev.	Drawn
2010-1714-38	-	

A -

SAMMONS Architectural LIMITED
Chartered Institute of Architectural Technologists Registered Practice

10 Cawdry Buildings, Fountain Street, Leek. ST13 6JP
Telephone: 01538 386002
E-mail: info@sammonsltd.co.uk
Web: www.sammonsltd.co.uk

This drawing is copyright.
All dimensions must be checked prior to commencement.