Copyright of this drawing is vested in the Architect and it must not be copied or reproduced without consent. Figured dimensions only are to be taken from this drawing. All contractors must visit the site and be responsible for taking and checking all dimensions relative to their work. Hewitt&Carr Architects Ltd are to be advised of any variation between drawings and site conditions.
THIS DRAWING IS FOR PLANNING PURPOSES ONLY AND CLIENTS/CONTRACTORS ARE ADVISED TO CLARIFY DIMENSIONS WITH THE ARCHITECT PRIOR TO SETTING OUT.


Rev.	Drawn	Comments	Date



SECTION THROUGH 1-100



SECTION THROUGH 1-100

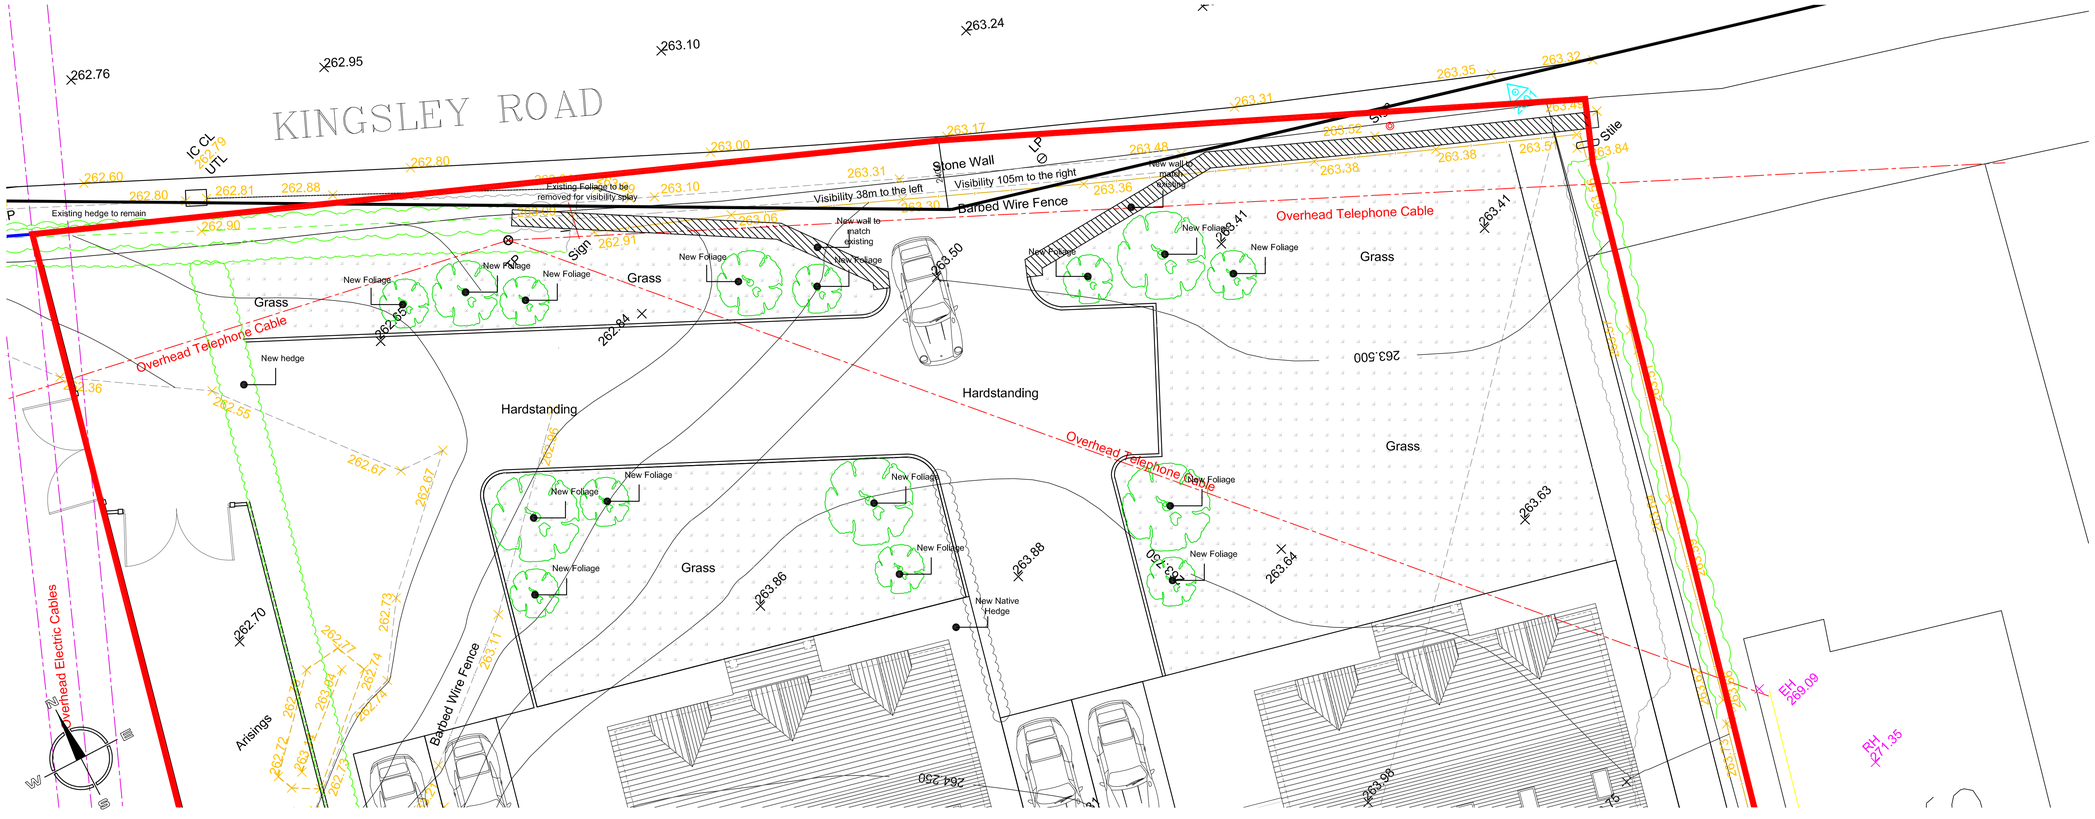

LANDSCAPING FOR ACCESS 1-100

Hewitt&CarrArchitects
A: DaisyBank House I 17-19 Leek Road I Cheadle I ST10 1JE
T: 01538 756888
E: enquiries@hcarchitects.co.uk
W: www.hcarchitects.co.uk

Client
Mr and Mrs R Berrisford

Project
Proposed residential development
on land adjacent sandfields, Kingsley Road

Title
Sections and landscaping of access

Status
SCHEME

Date MAY 2019 Drawn HMM

Scale @A1 AS NOTED Checked

Project No 00887 Drawing No. (AL(0)03 Rev C