
FLOOR PLANS

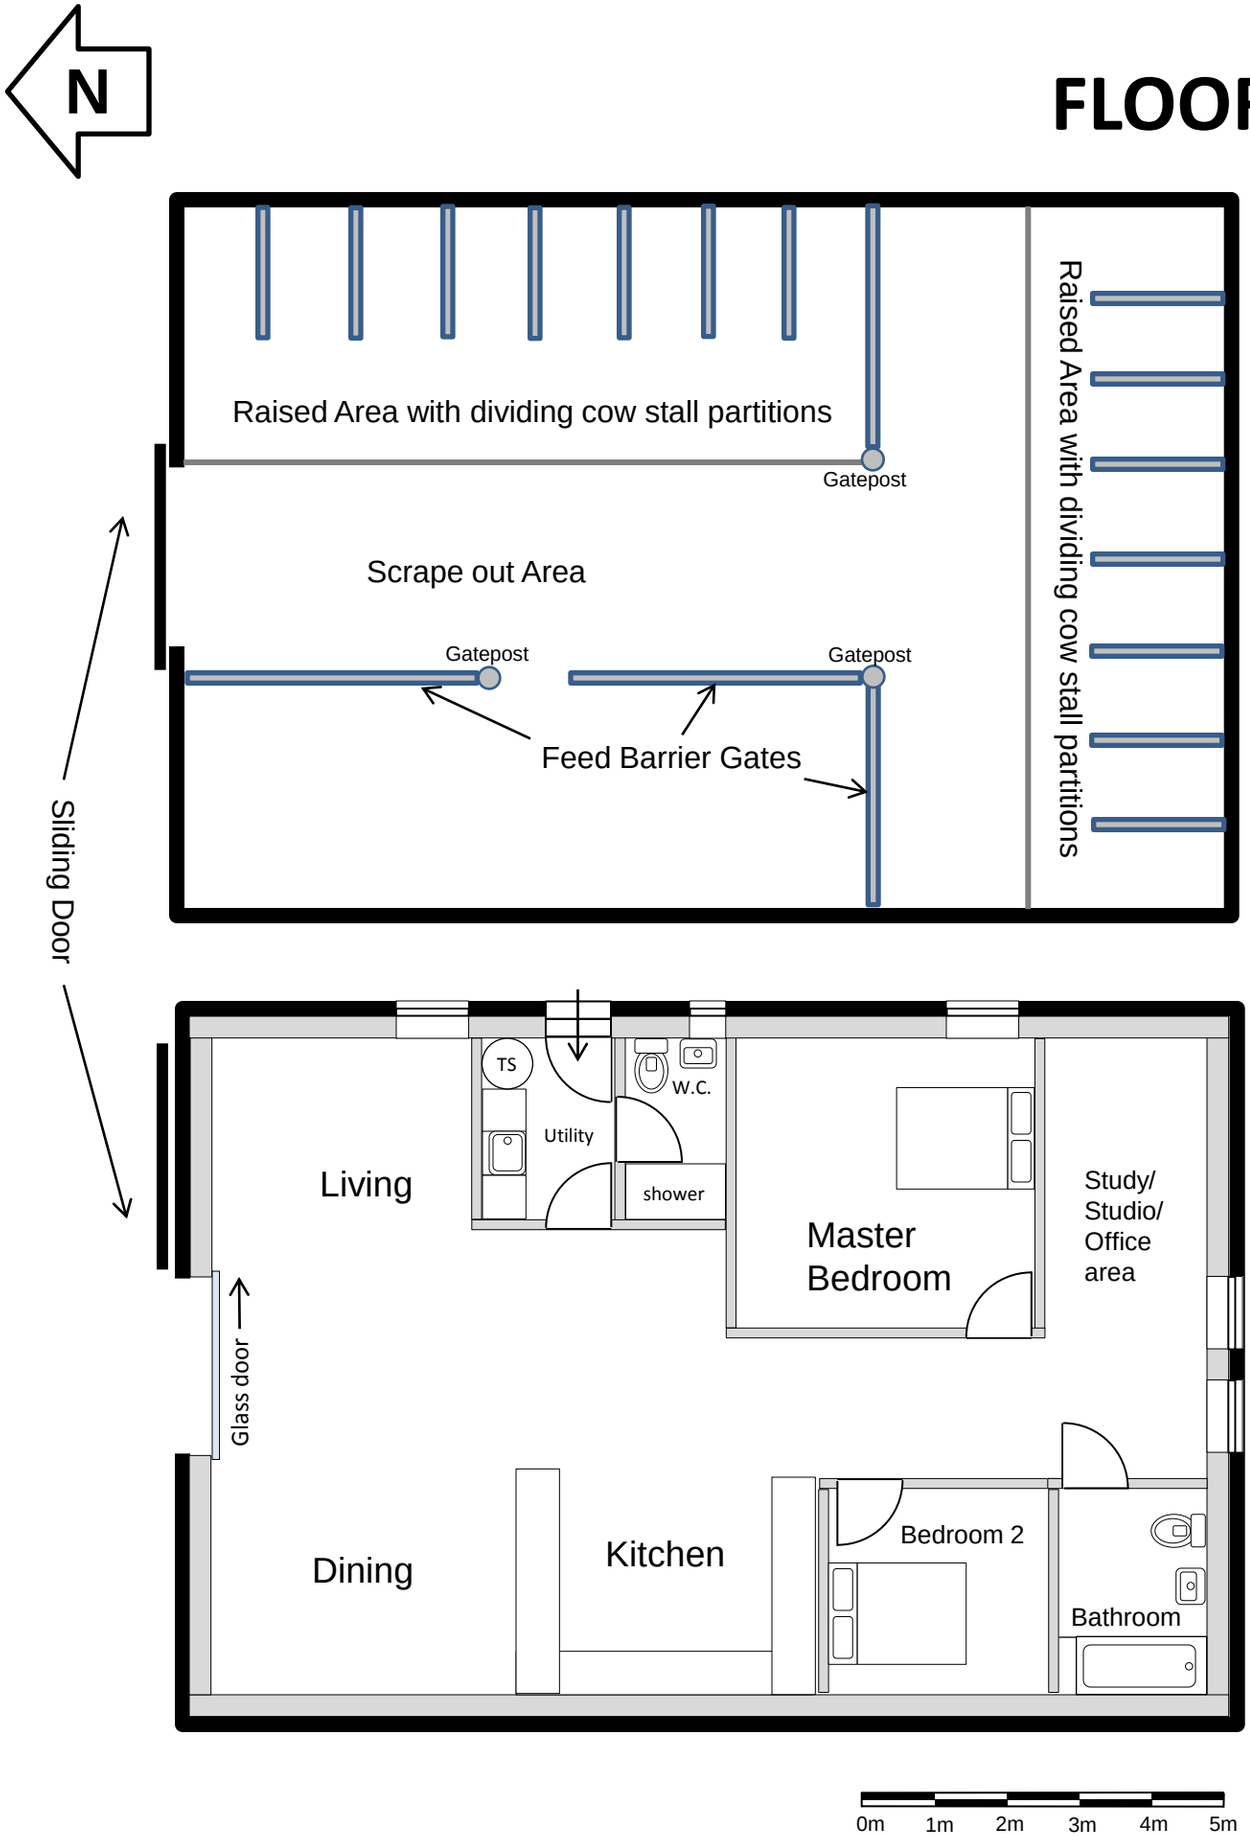

Existing

Proposed

Application for Prior Approval under Permitted Development Class Q - Change of Use to C3 Dwellinghouse

At:
Cowshed
Chatsworth Farm
Lask Edge,
Leek,
Staffs,
ST13 8QJ

Notes:
Print : A3 Date: 27th July 2019
Scale: 1:100