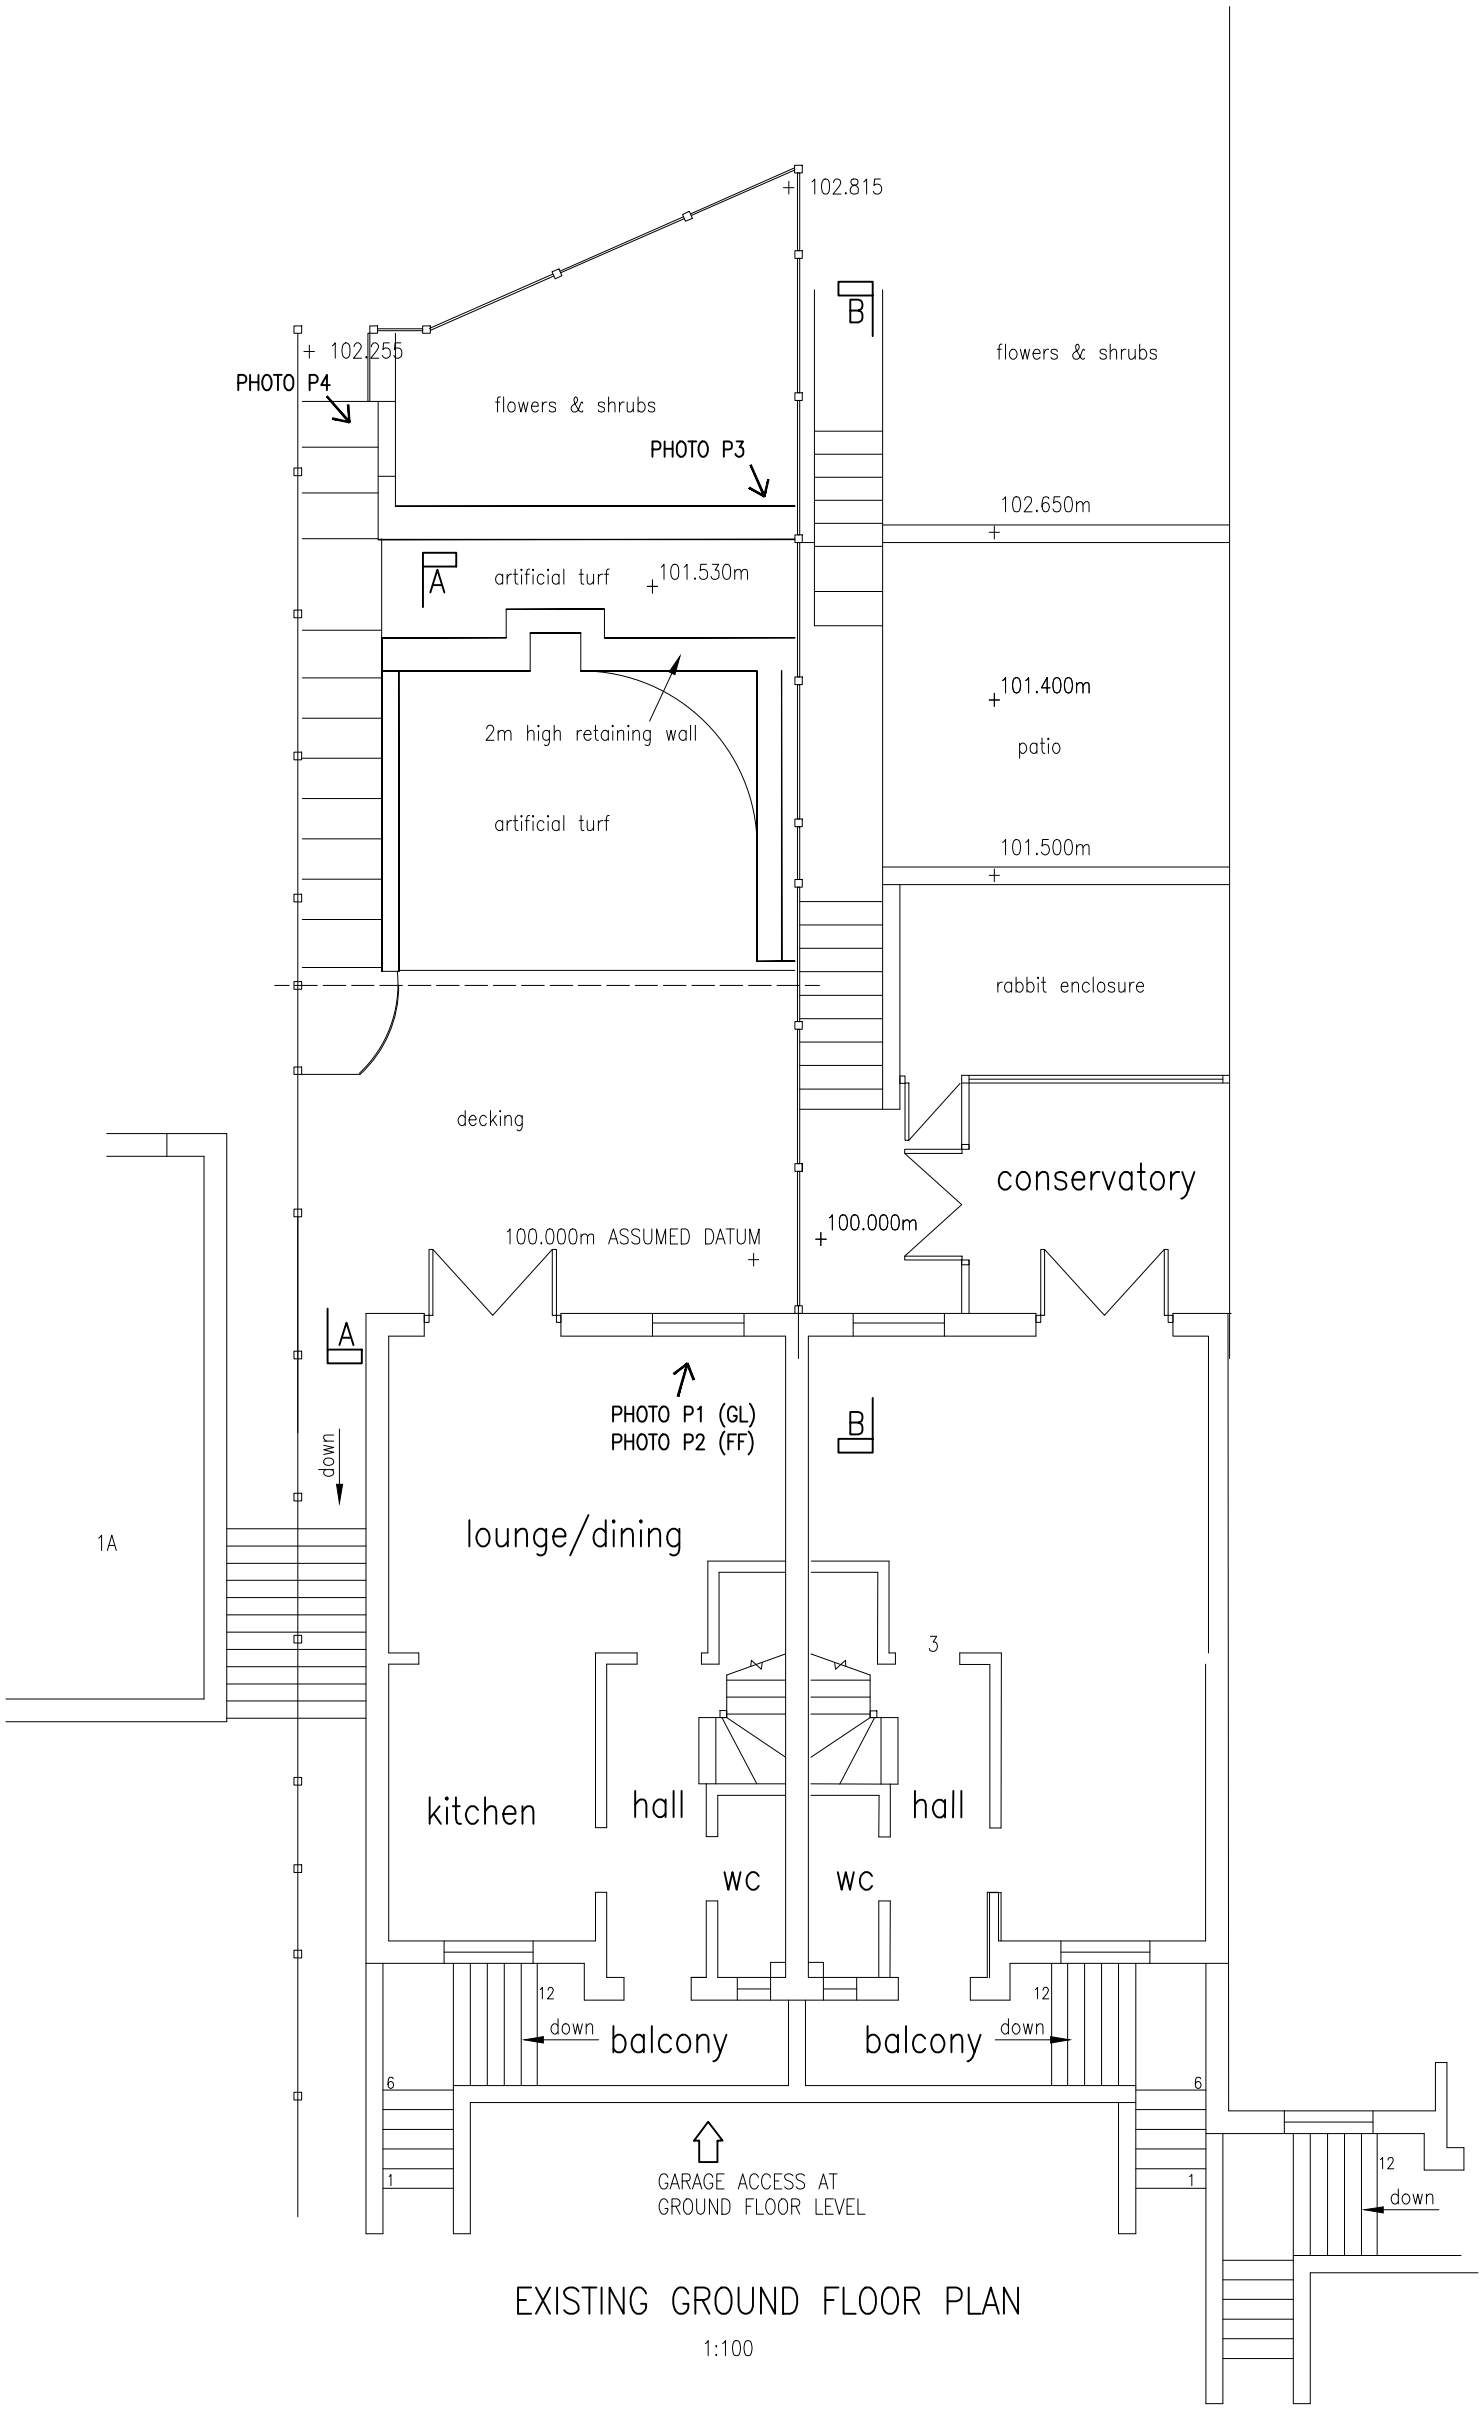

EXISTING GROUND FLOOR PLAN

1:100

NOTES
1. All dimensions in millimetres.

REVISIONS	DESCRIPTION	DATE
A		

EXISTING PLAN

PROPOSED GROUND FLOOR EXTENSION AND NEW 2m HIGH PRIVACY FENCING TO REAR ELEVATION AT APRIL HOUSE, 1 BADGERS SETT, LEEK, ST13 8YE

SCALE:– 1:100 @ A3 DATE: JULY 2019

DRWG No:–2019/07/P/10

A3