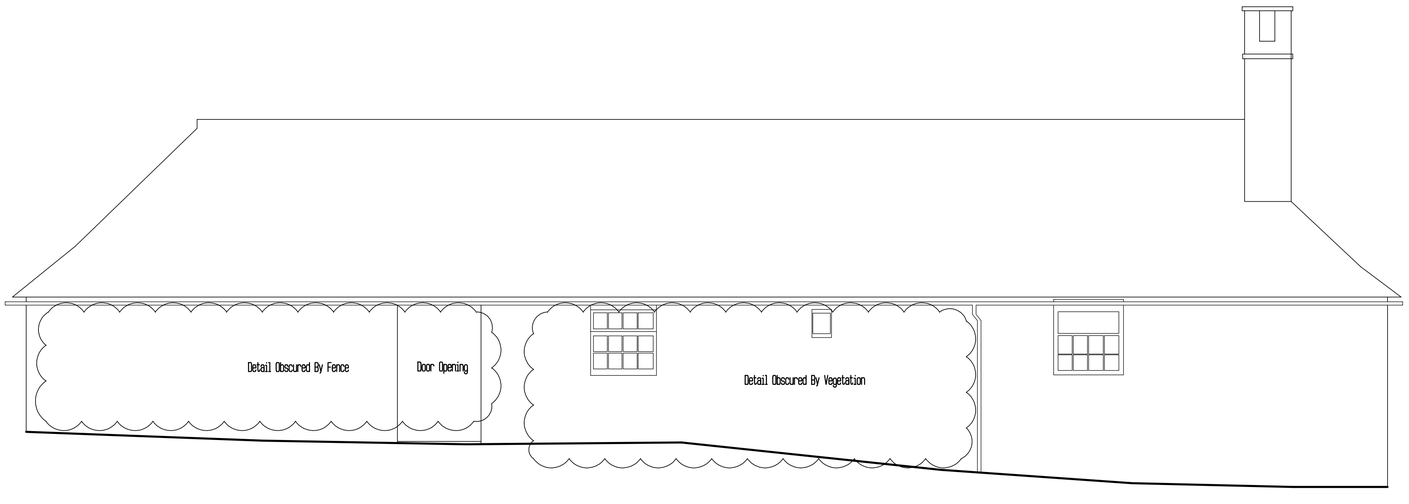

Datum 278.00m

BUILDING 1 ELEVATION 2



Datum 278.00m

BUILDING 1 ELEVATION 4

0 1 2 3 4 5metres

scale bar @ 1:50 on A1 Sheet

RICS
The mark of
property professionalism worldwide

Clients are advised to clarify dimensions with the author prior to setting out and not to scale from the drawing. This drawing is copyright and should not be reproduced without the written consent of RLM ASSOCIATES.

RLM ASSOCIATES

JOB	HOME FARM, BRADSHAW LANE.
CLIENT	Mr. P. HAMMONDS.
DRAWING	COW HOUSES ELEVATIONS AS EXISTING - SHEET 2.
DATE	June 2019.
SCALE	1:50.
DRWG No.	RLM925/8.
REVISION	