Copyright of this drawing is vested in the Architect and it must not be copied or reproduced without consent. Figured dimensions only are to be taken from this drawing. All contractors must visit the site and be responsible for taking and checking all dimensions relative to their work. Howitt&Carr Architects Ltd are to be advised of any variation between drawings and site conditions.
THIS DRAWING IS FOR PLANNING PURPOSES ONLY AND CLIENTS/CONTRACTORS ARE ADVISED TO CLARIFY DIMENSIONS WITH THE ARCHITECT PRIOR TO SETTING OUT.


Rev.	Drawn	Comments	Date



REAR ELEVATION 1:100




SIDE ELEVATION 1:100

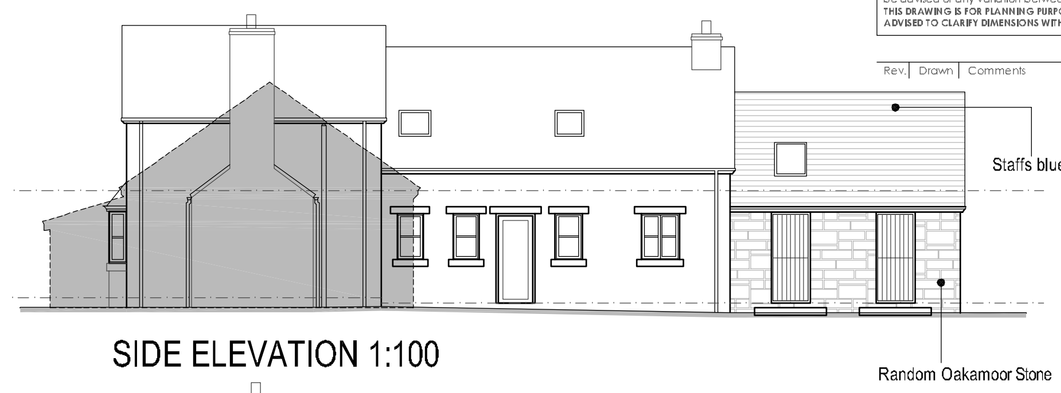


SIDE ELEVATION 1:100



FRONT ELEVATION 1:100

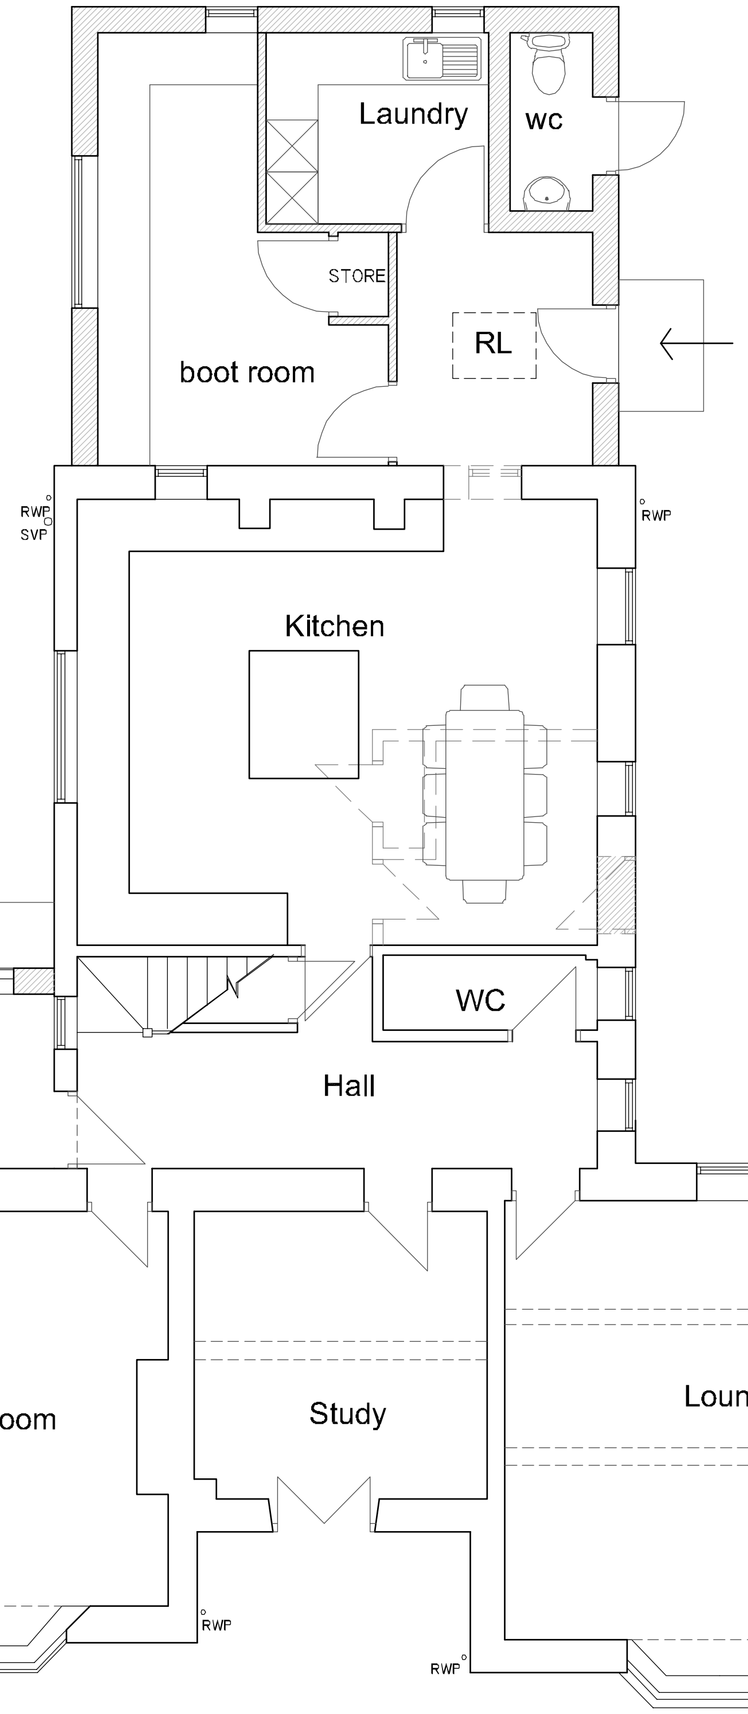

GROUND FLOOR PLAN 1:50

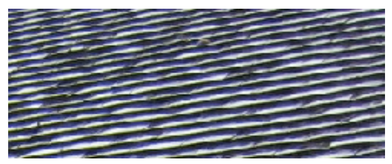

Staffs blue roof tiles




Coursed Oakamoor Stone




Random Oakamoor Stone




Furness Brick
Clamp range
Natural Orange medium/light

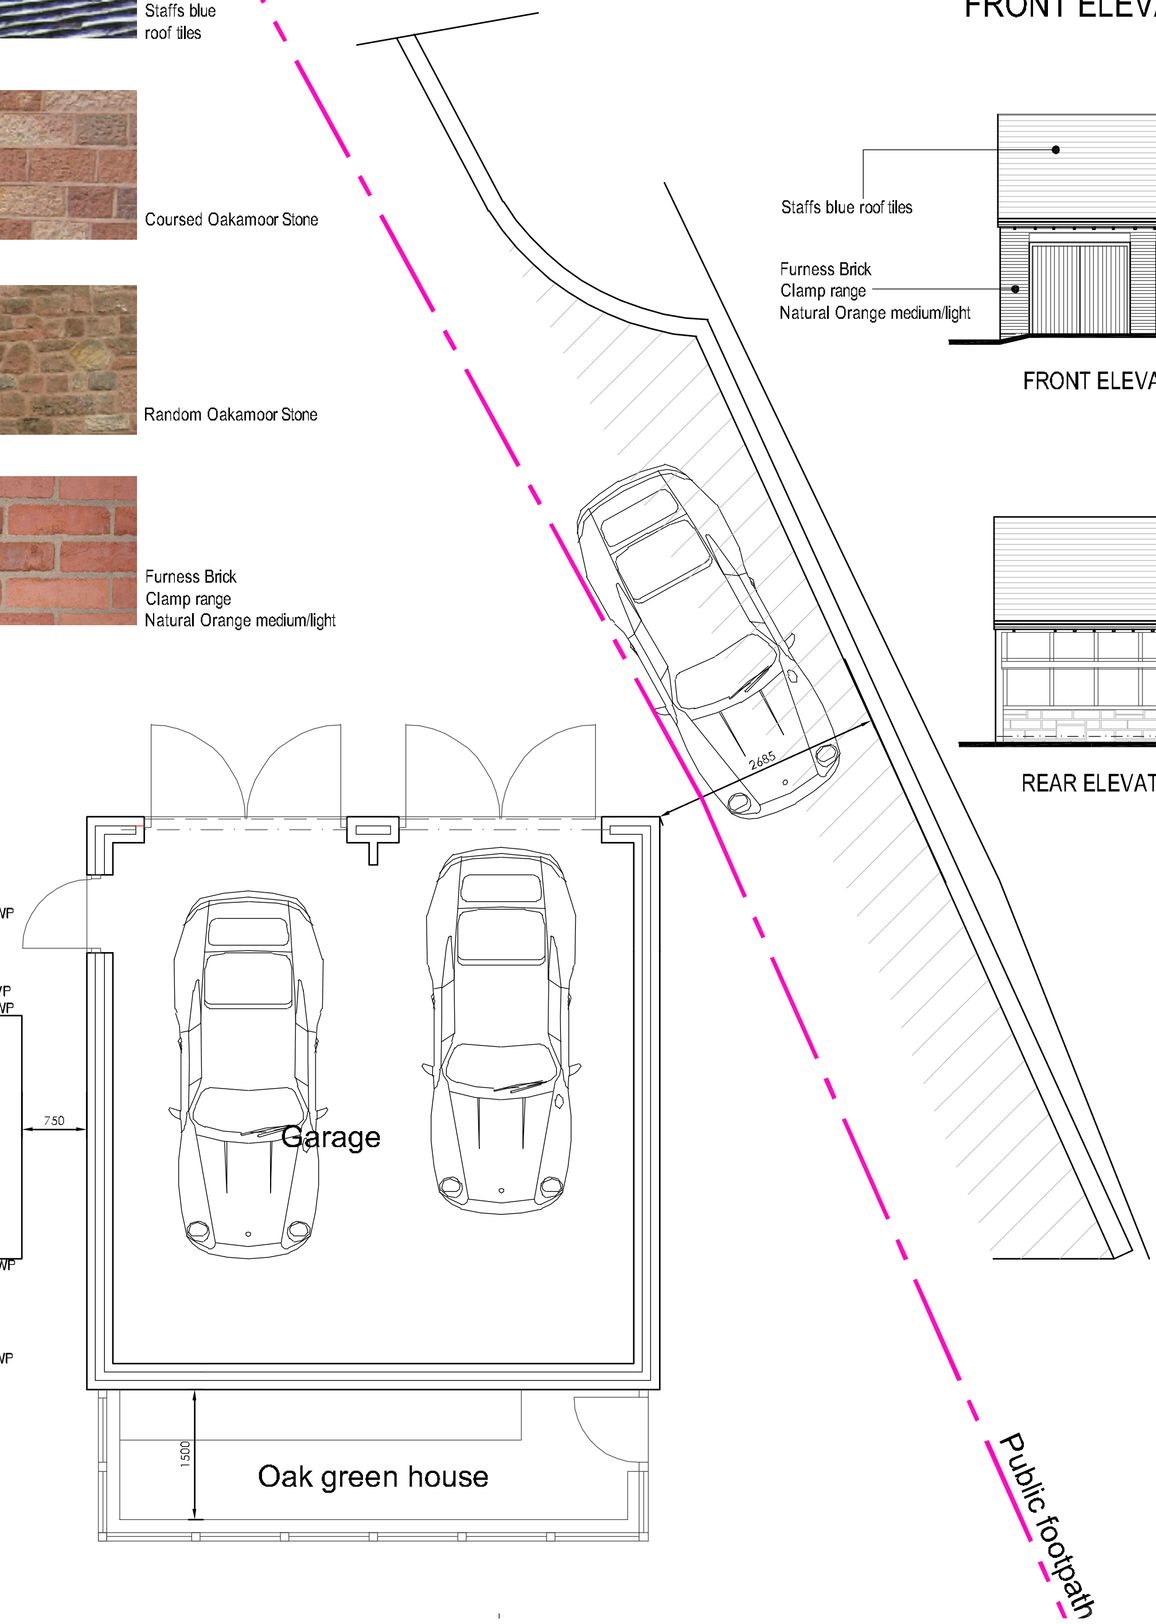

FRONT ELEVATION 1:100

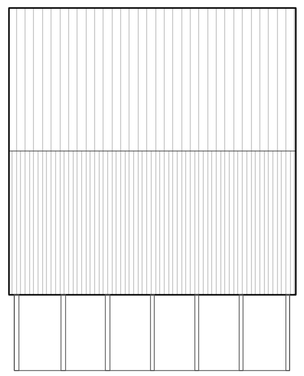


ROOF PLAN 1:100

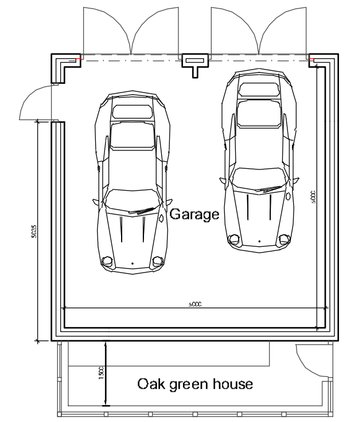


GARAGE FLOOR PLAN 1:100


REAR ELEVATION 1:100

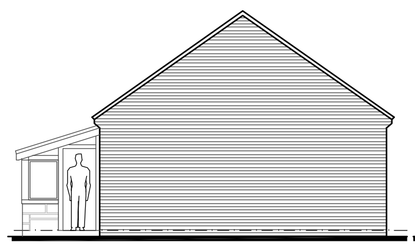

SIDE ELEVATION 1:100

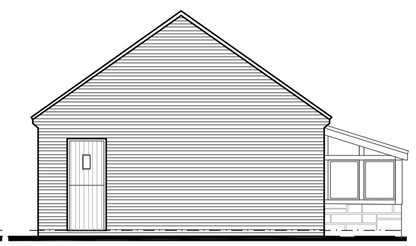

SIDE ELEVATION 1:100

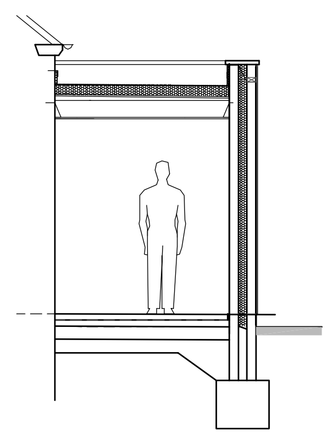

PORCH SECTION 1:50

Hewitt&Carr Architects
A: Daisybank House | 17-19 Leek Road | Cheadle | ST10 1JE
T: 01538 756888
E: enquiries@hcarchitects.co.uk
W: www.hcarchitects.co.uk

Client
Mr P Charles & Mrs K Seaton

Project
Proposed single storey rear extension with porch and detached garage at Orchard Farm, Carr Bank, ST10 3EA

Title
Plans and site plan as proposed

PLANNING

Status
PLANNING

Date JUNE 2019 Drawn MJC

Scale @A1 AS NOTED Checked

Project No 00900 Drawing No. PL(0)02 Rev

File Ref: H:\KEF