

Copyright of this drawing is vested in the Architect and it must not be copied or reproduced without consent. Figured dimensions only are to be taken from this drawing. All contractors must visit the site and be responsible for taking and checking all dimensions relative to their work. Hewitt&Carr Architects Ltd are to be advised of any variation between drawings and site conditions.
THIS DRAWING IS FOR PLANNING PURPOSES ONLY AND CLIENTS/CONTRACTORS ARE ADVISED TO CLARIFY DIMENSIONS WITH THE ARCHITECT PRIOR TO SETTING OUT.

Rev.	Drawn	Comments	Date

Ordnance Survey © Crown copyright 2019 All rights reserved. Licence number 100051789

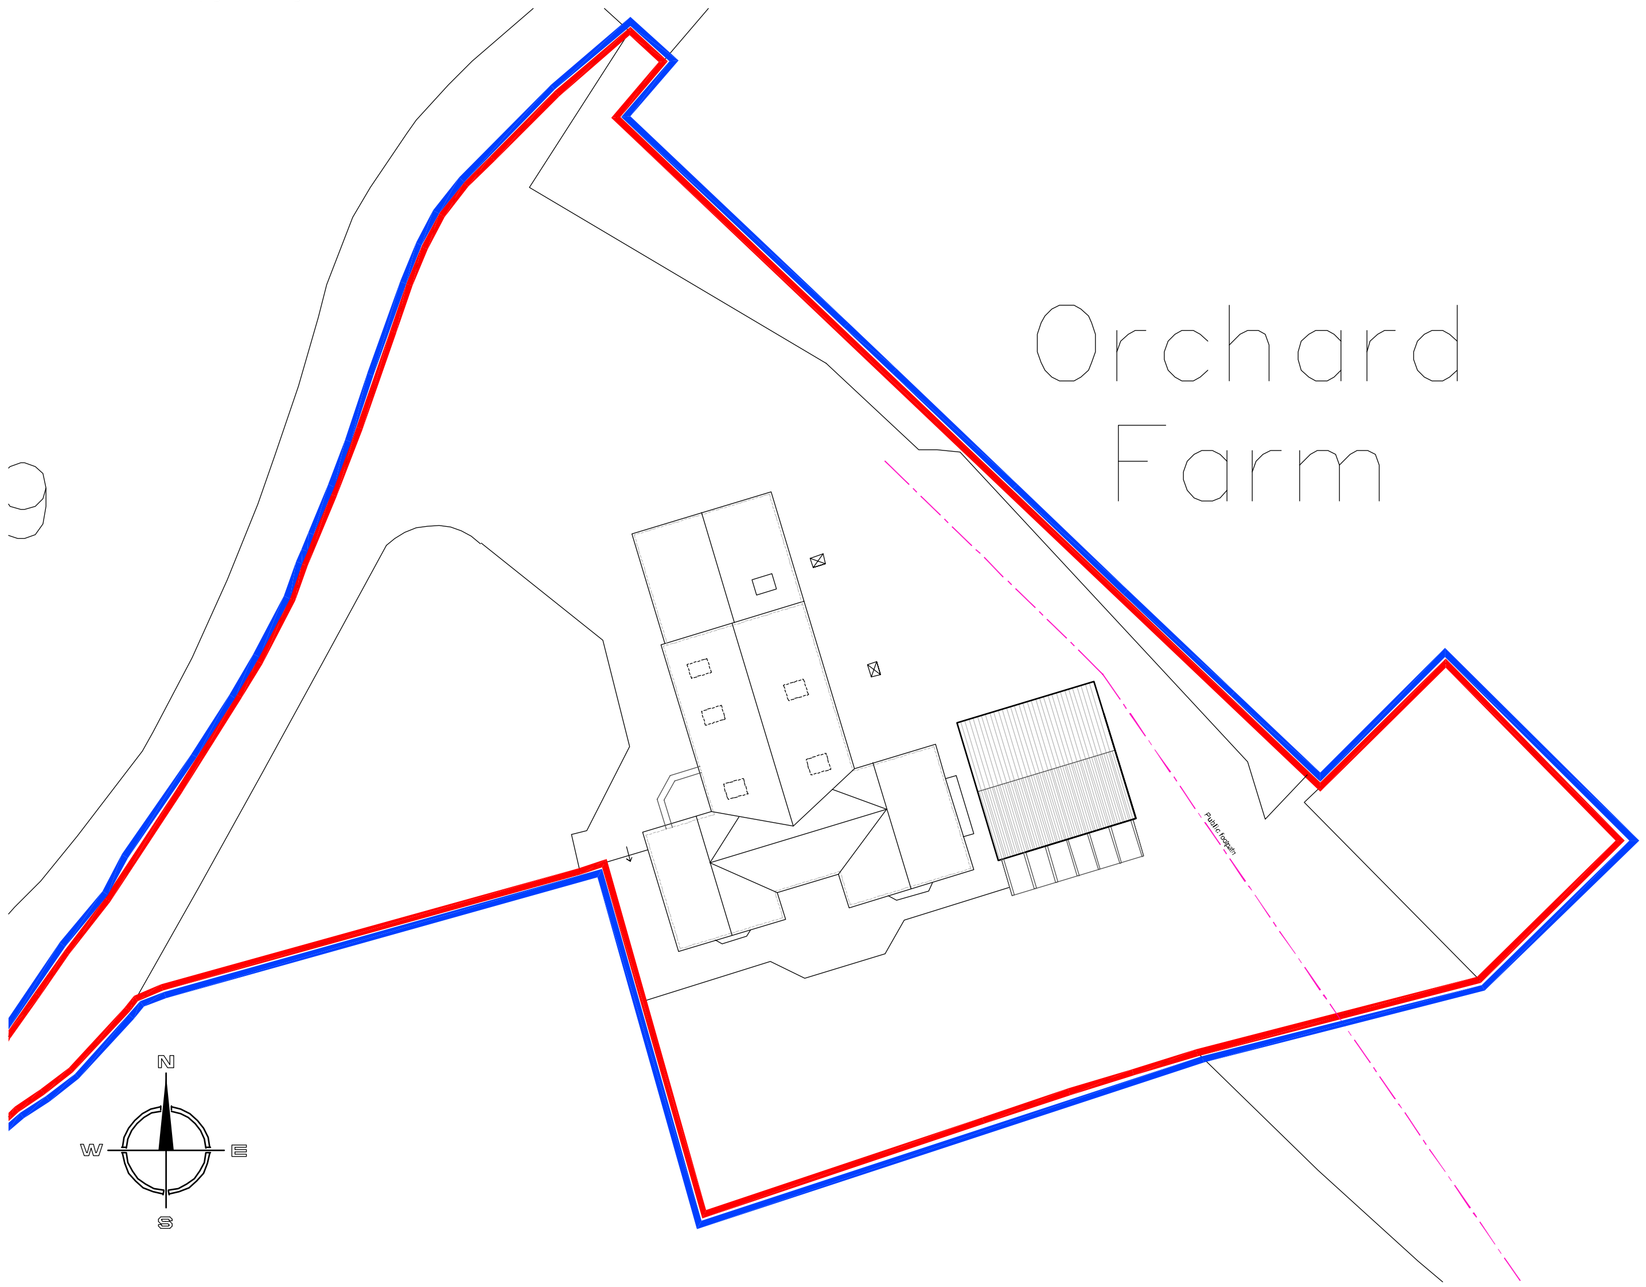


SITE LAYOUT PLAN 1:200

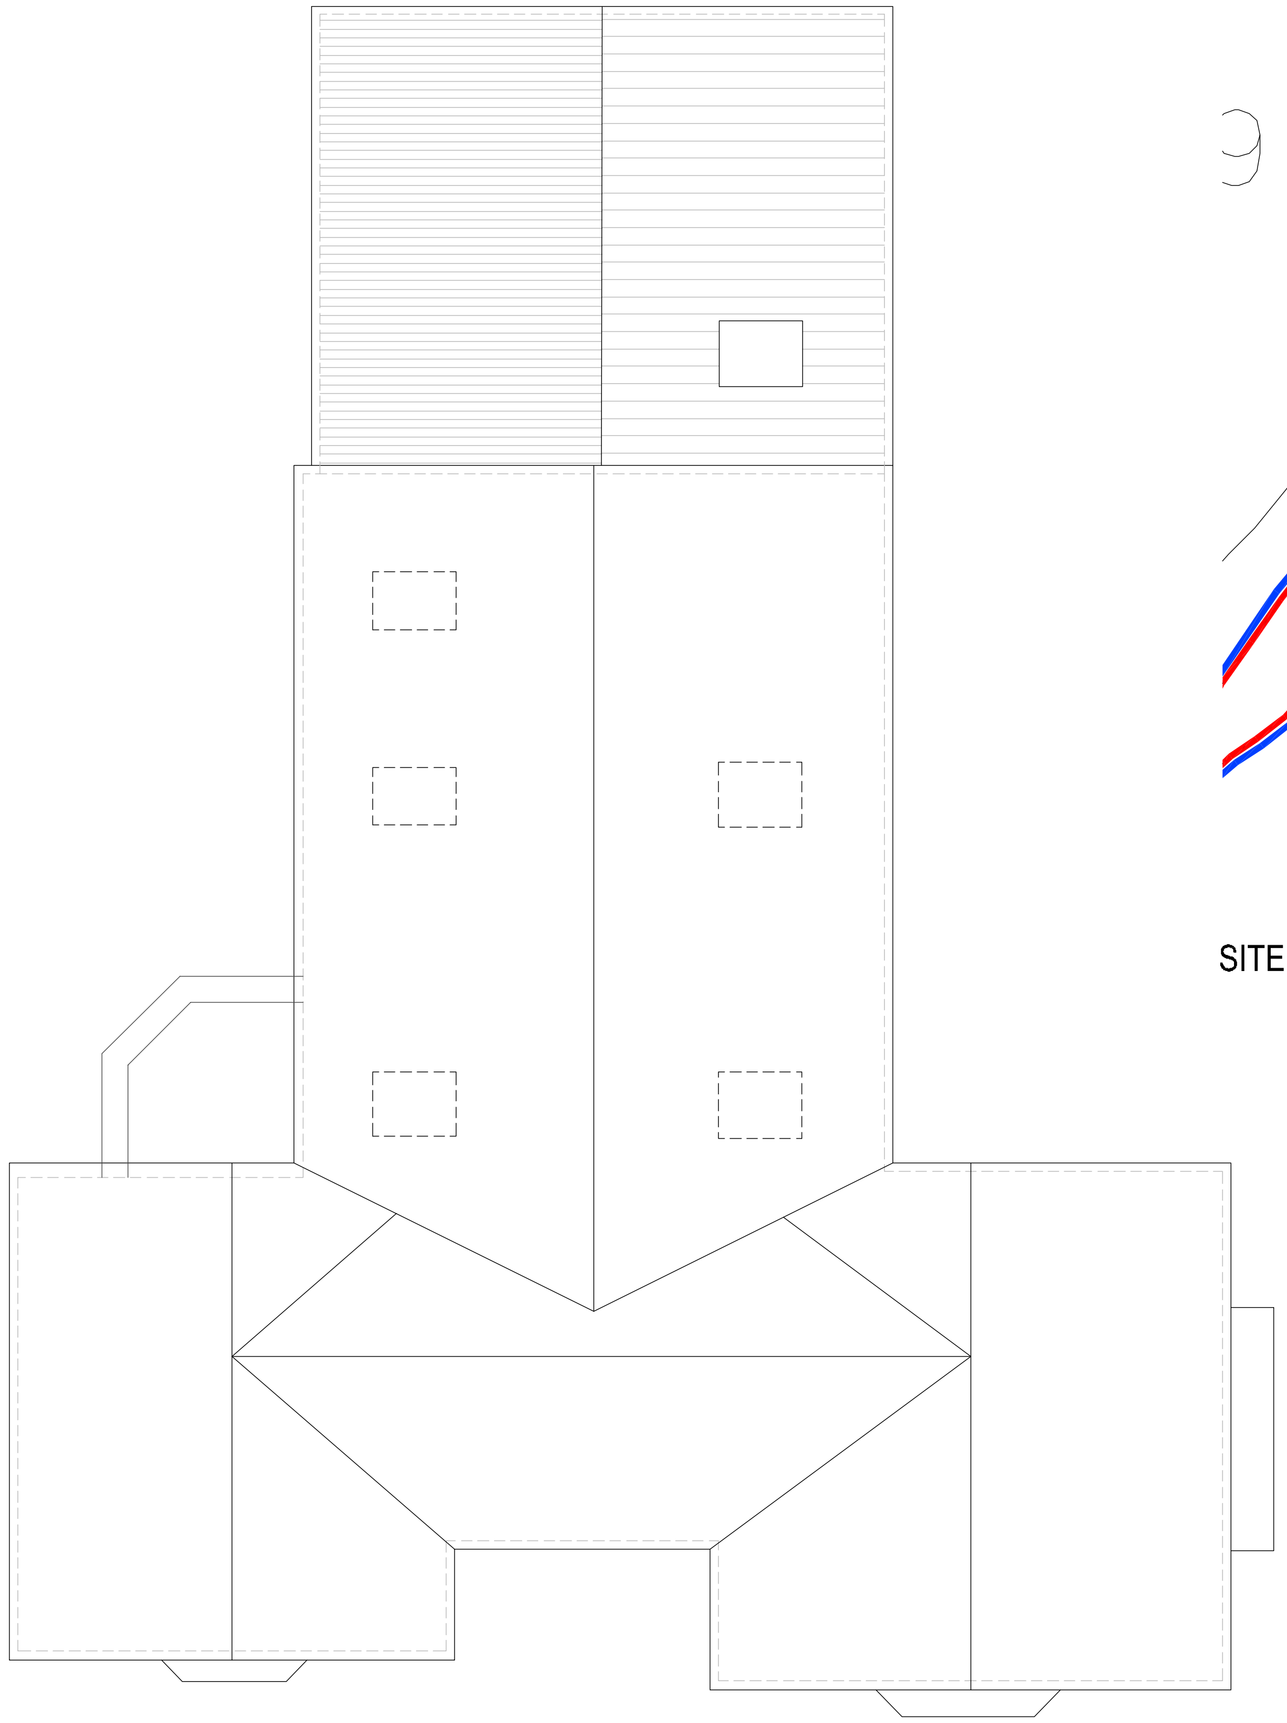

ROOF PLAN 1:50



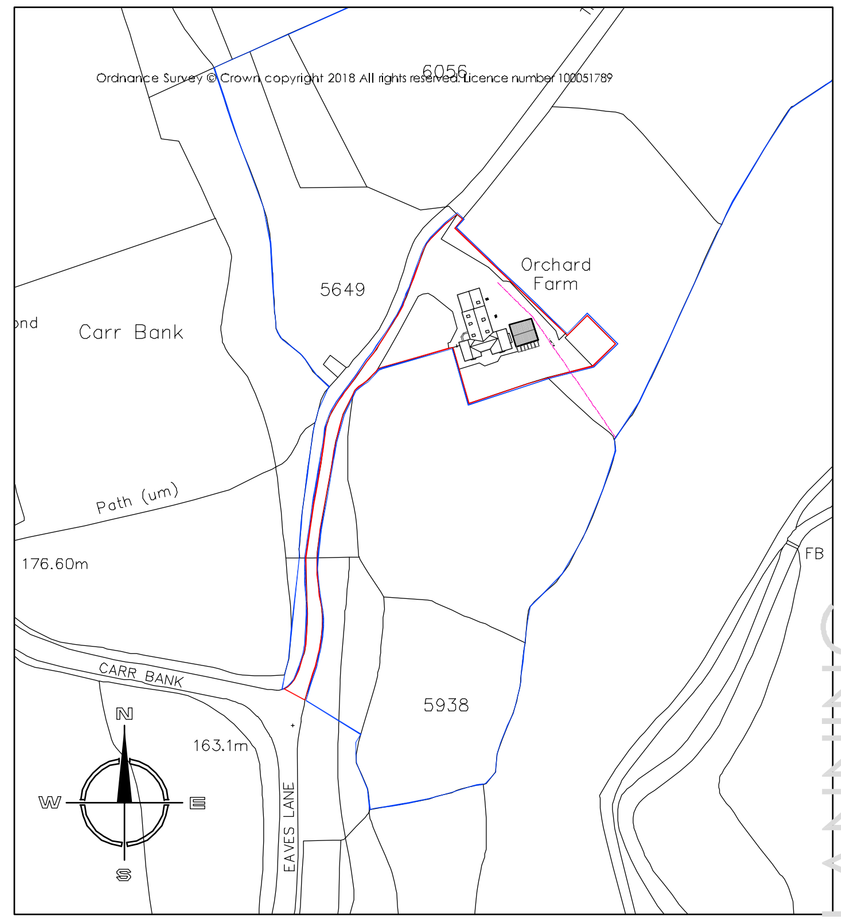

SITE LOCATION PLAN 1:1250

Hewitt&Carr Architects
A: Daisybank House | 17-19 Leek Road | Cheadle | ST10 1JE
T: 01538 756888
E: enquiries@hcarchitects.co.uk
W: www.hcarchitects.co.uk

Client
Mr P Charles & Mrs K Seaton

Project
Proposed single storey rear extension
with porch and detached garage
at Orchard Farm, Carr Bank, ST10 3EA

Title
Roof plan and site layout plan

Status
PLANNING

Date JUNE 2019 Drawn MJC

Scale @A1 AS NOTED Checked

Project No 00900 Drawing No. PL(0)03 Rev

PLANNING

File Ref: H1687