

outbuilding - change of use to holiday let

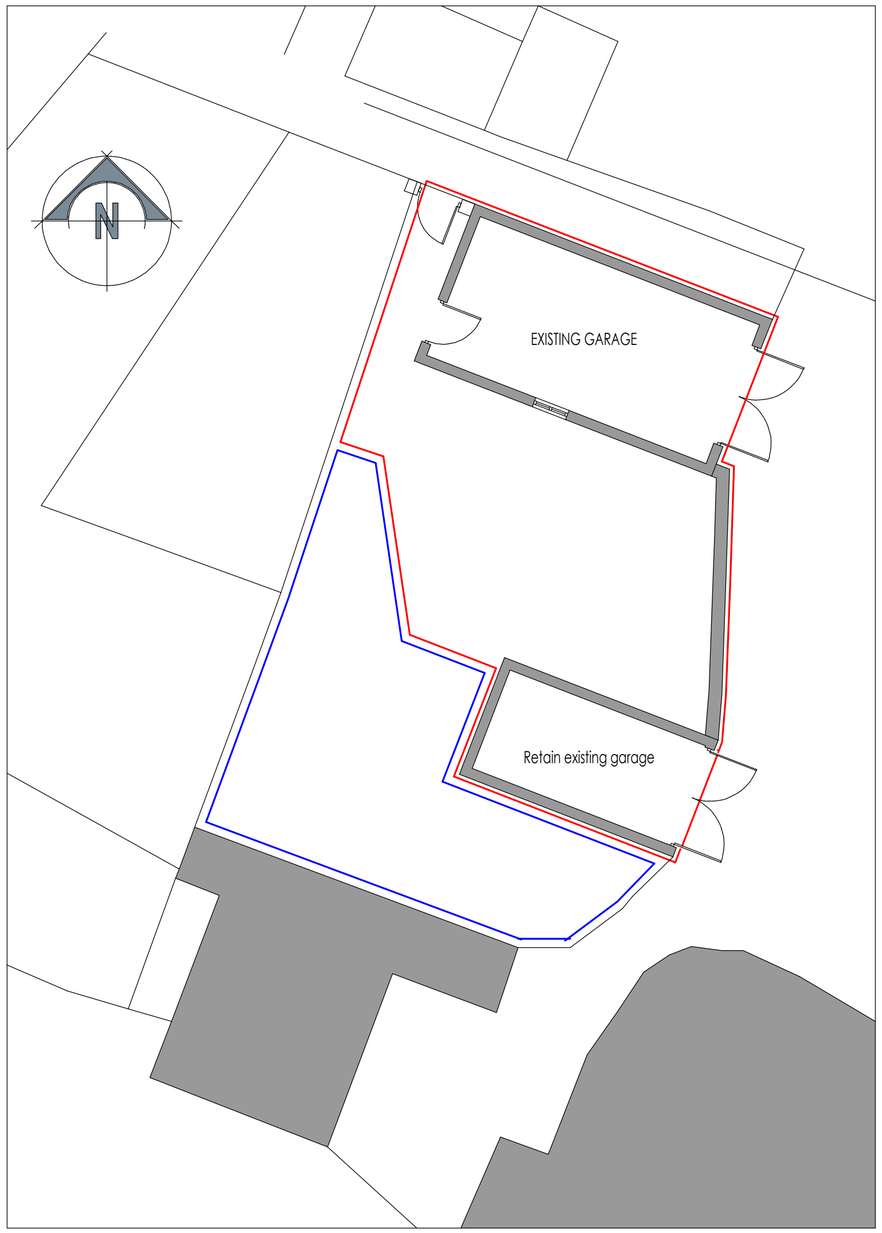


site block plan
Scale 1:100

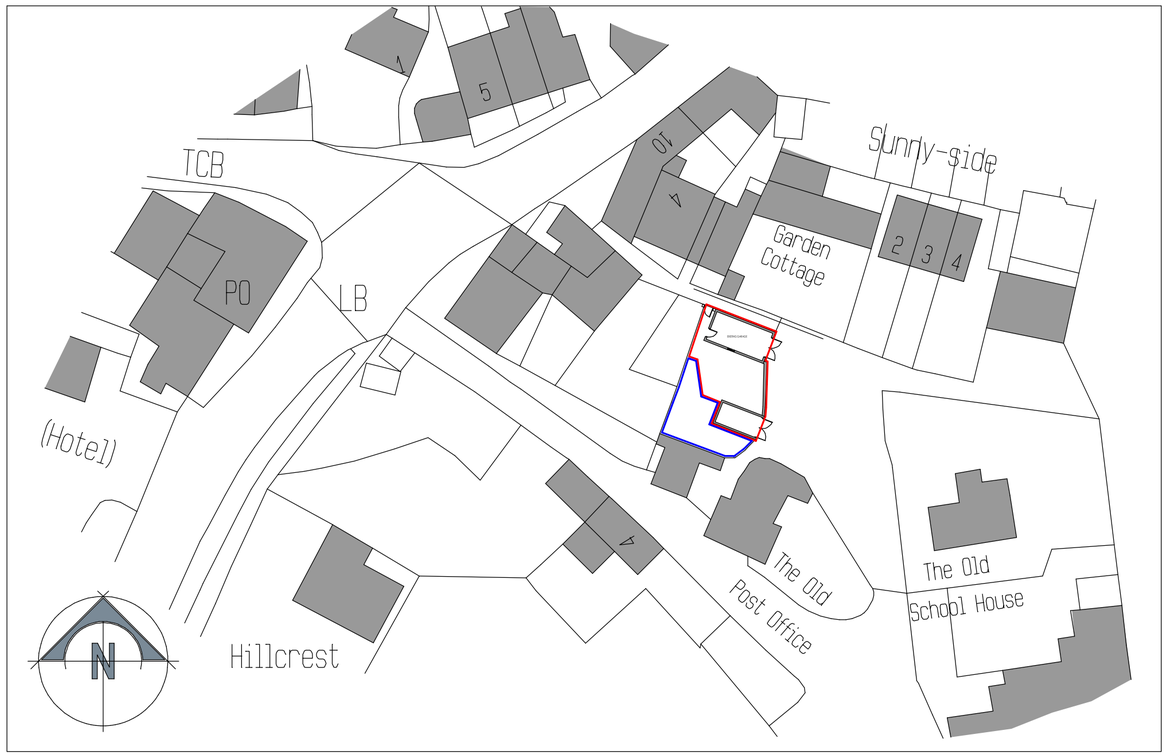


Ordnance Survey, (c) Crown Copyright 2019. All rights reserved. Licence number 100022432

site layout plan
Scale 1:500

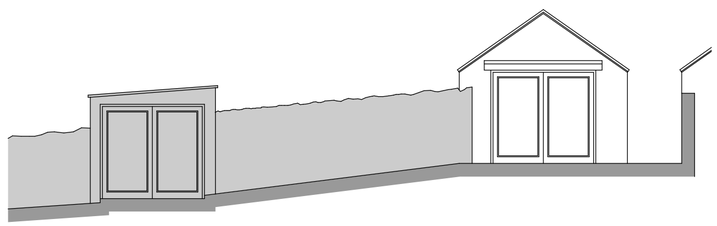


elevation from the courtyard
Scale 1:100

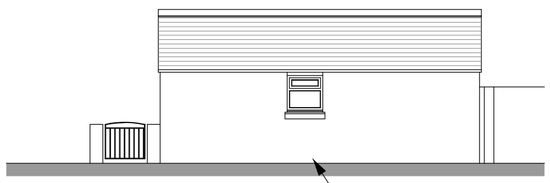


elevation from garden area
Scale 1:100

Cut brickwork from below window and form door opening

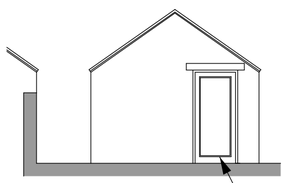

rear elevation
Scale 1:100

Replace existing door with window. Retain opening size

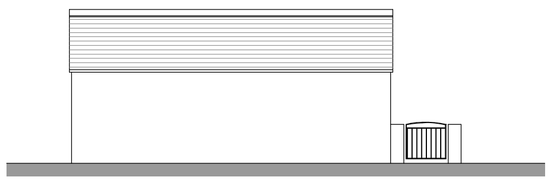

elevation from passageway
Scale 1:100

A2

Client
A & J Properties

Cont act
Proposed change of use from garage to holiday accommodation

Drawing Title
Existing Conditions
Site Layout, Site Block and Elevations

Date	June 2019	Status	Preliminary
Scale	1:500 1:100	Contract Number	5468
Drg. No.	5468 - 002	Revision Suffix	A

Revisions

Rev A	25.07.19	North point added

BYATT OLIVER
— ASSOCIATES —
Telephone 01785 719268
Email enquiries@byattoliver.co.uk
Website www.byattoliver.co.uk
Byatt Oliver
Unit 1B Whitebridge Way, Whitebridge Industrial Estate, Stone, Staffordshire ST15 8LQ