outbuilding - change of use to holiday let

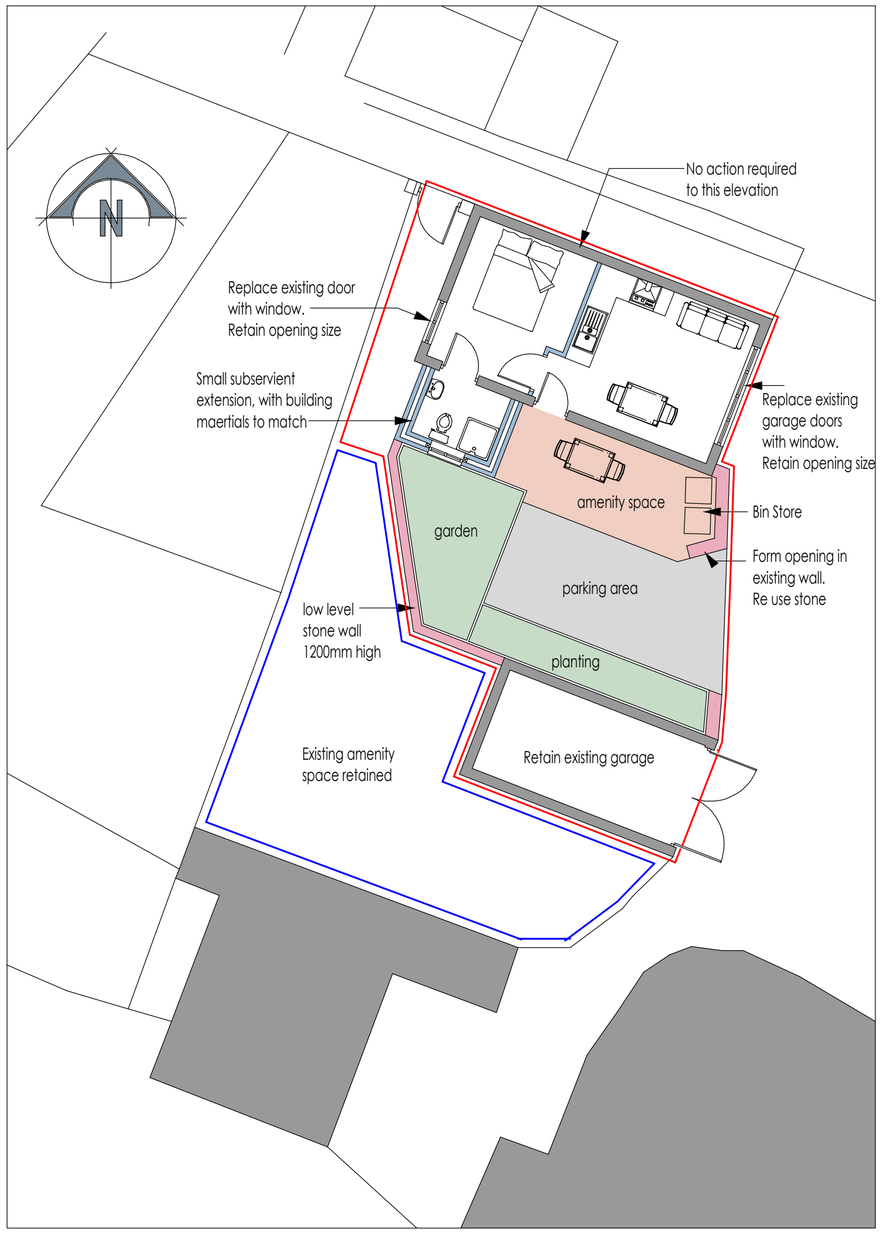

site block plan

Scale 1:100

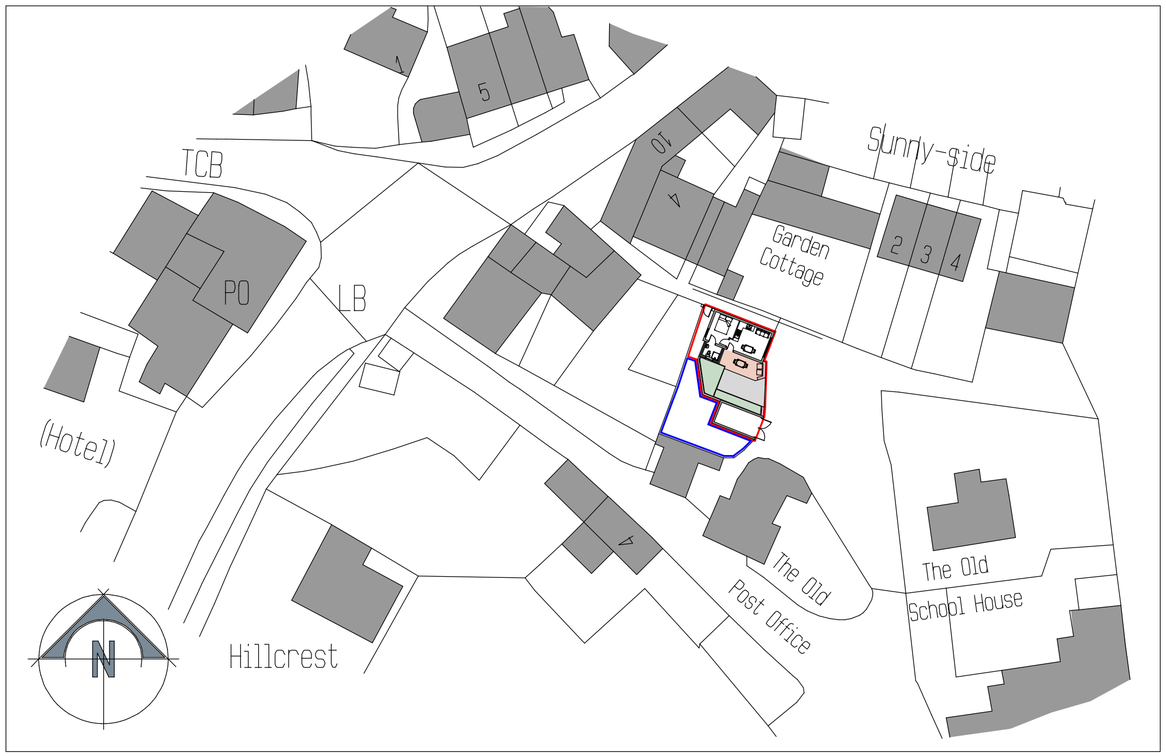

Ordnance Survey, (c) Crown Copyright 2019. All rights reserved. Licence number 100022432

site layout plan

Scale 1:500

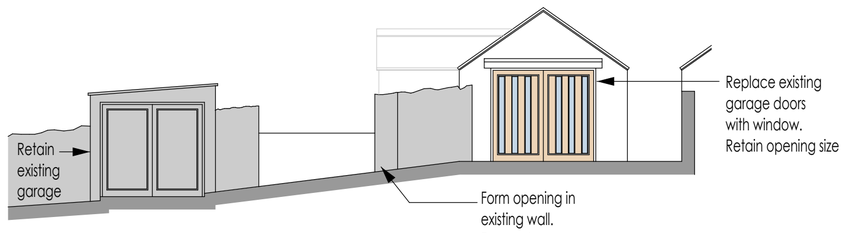

elevation from the courtyard

Scale 1:100

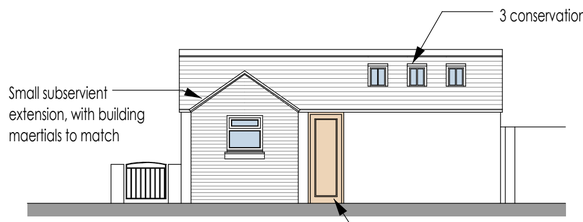

elevation from garden area

Scale 1:100

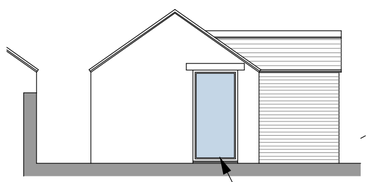

rear elevation

Scale 1:100

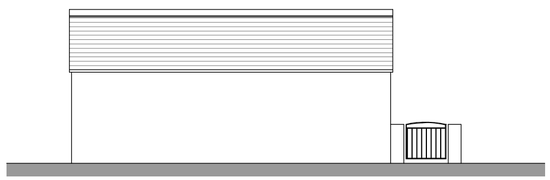

elevation from passageway

Scale 1:100

A2

Client

A & J Properties

Cont act

Proposed change of use from garage
to holiday accommodation

Drawing Title

Proposed Conditions
Site Layout, Site Block and Elevations

Date	June 2019	Status	Preliminary
Scale	1:500 1:100	Contract Number	5468
Drg. No.	5468 - 003	Revision Suffix	A

Revisions

Rev A	25.07.19	North point added

BYATT OLIVER
— ASSOCIATES —
Telephone 01785 715268
Email enquiries@byattoliver.co.uk
Website www.byattoliver.co.uk
Byatt Oliver
Unit 1B Whitebridge Way, Whitebridge Industrial Estate, Stone, Staffordshire ST15 8LQ