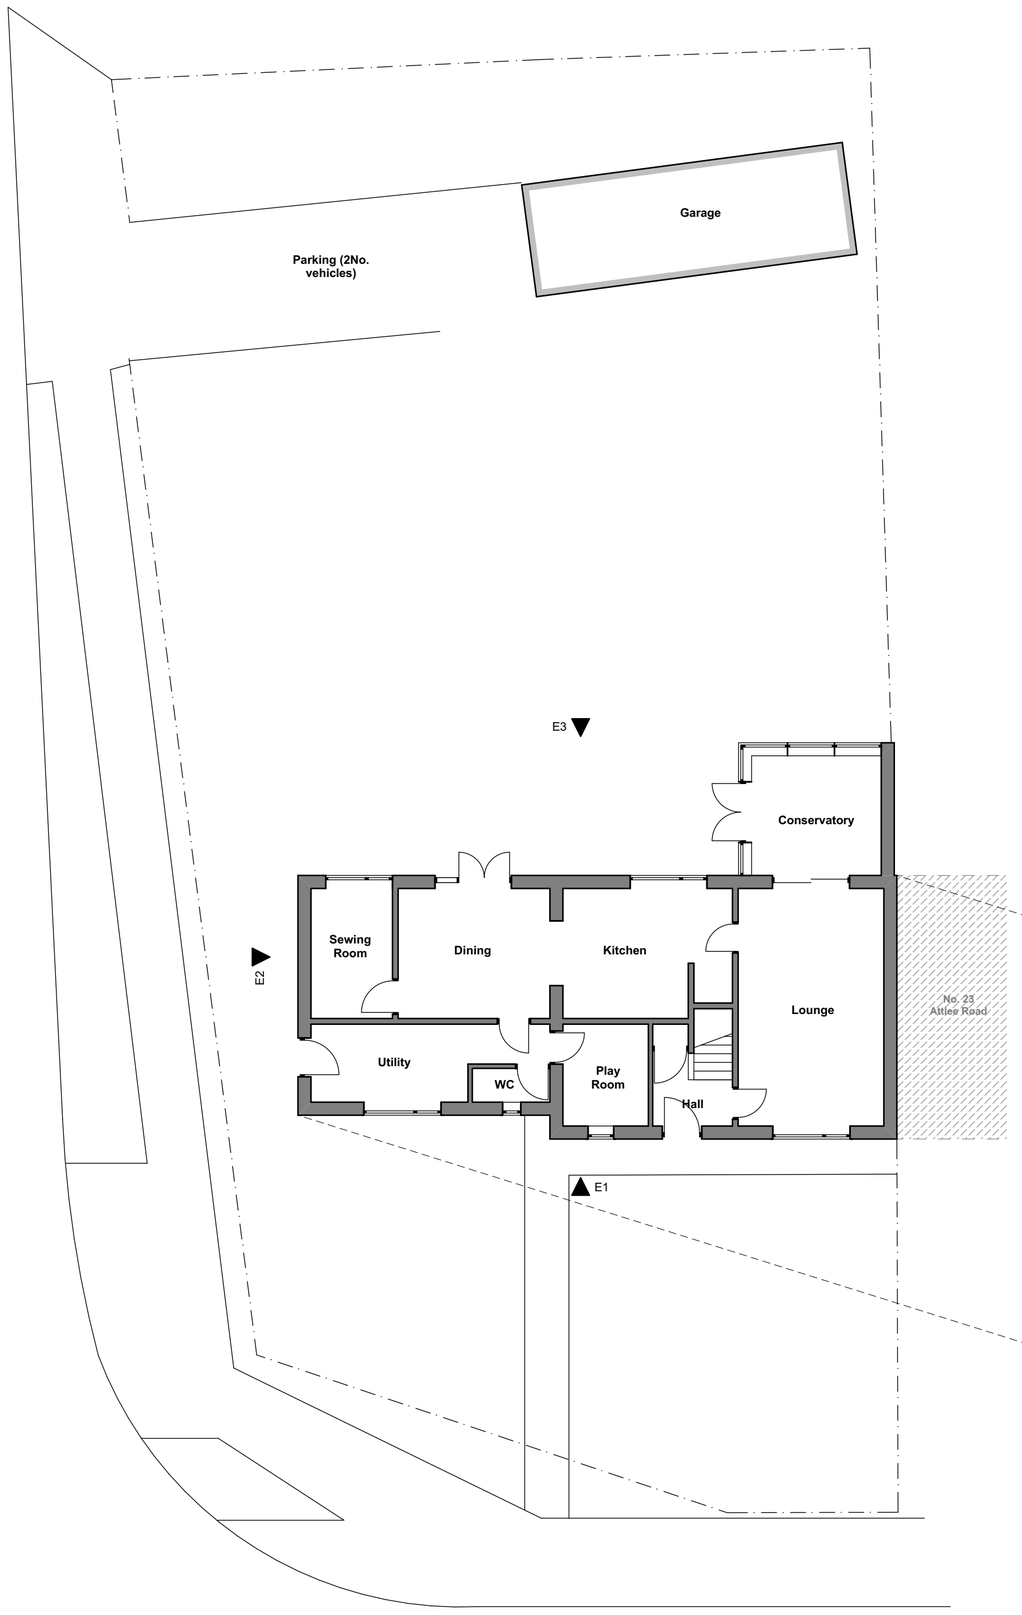

0. Ground Floor 1:100

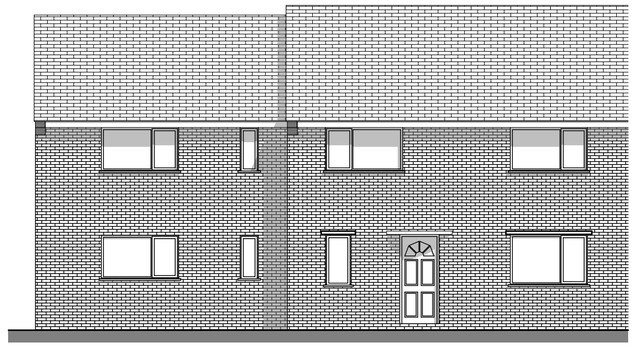

E1 Elevation 1 1:100

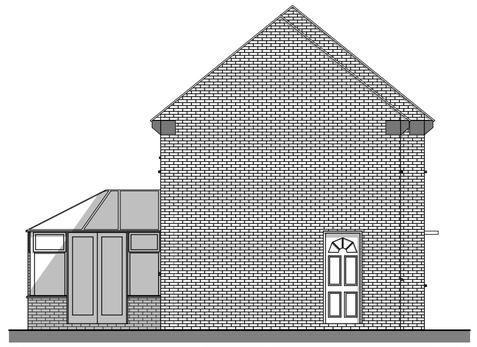

E2 Elevation 2 1:100

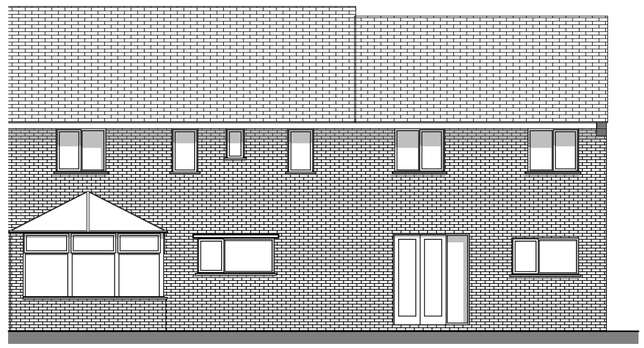

E3 Elevation 3 1:100

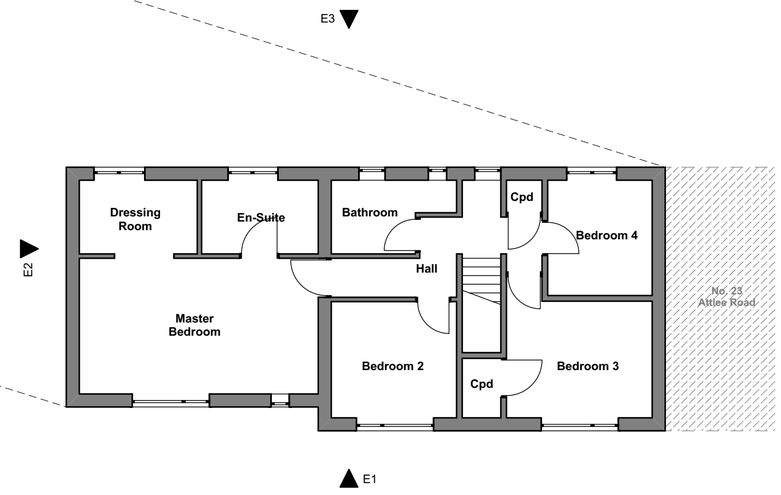

1. First Floor 1:100

Client.
Mr & Mrs Tighe
21 Attlee Road
Cheadle

Project.
Proposed Extension to Existing Dwelling

Scale	Sheet Size	Issue Date
1:100	A2	16/02/2019

Title.
Plans and Elevations as Existing

Drawing Number	/ (Revision)	Revison ID
AR-01-01		