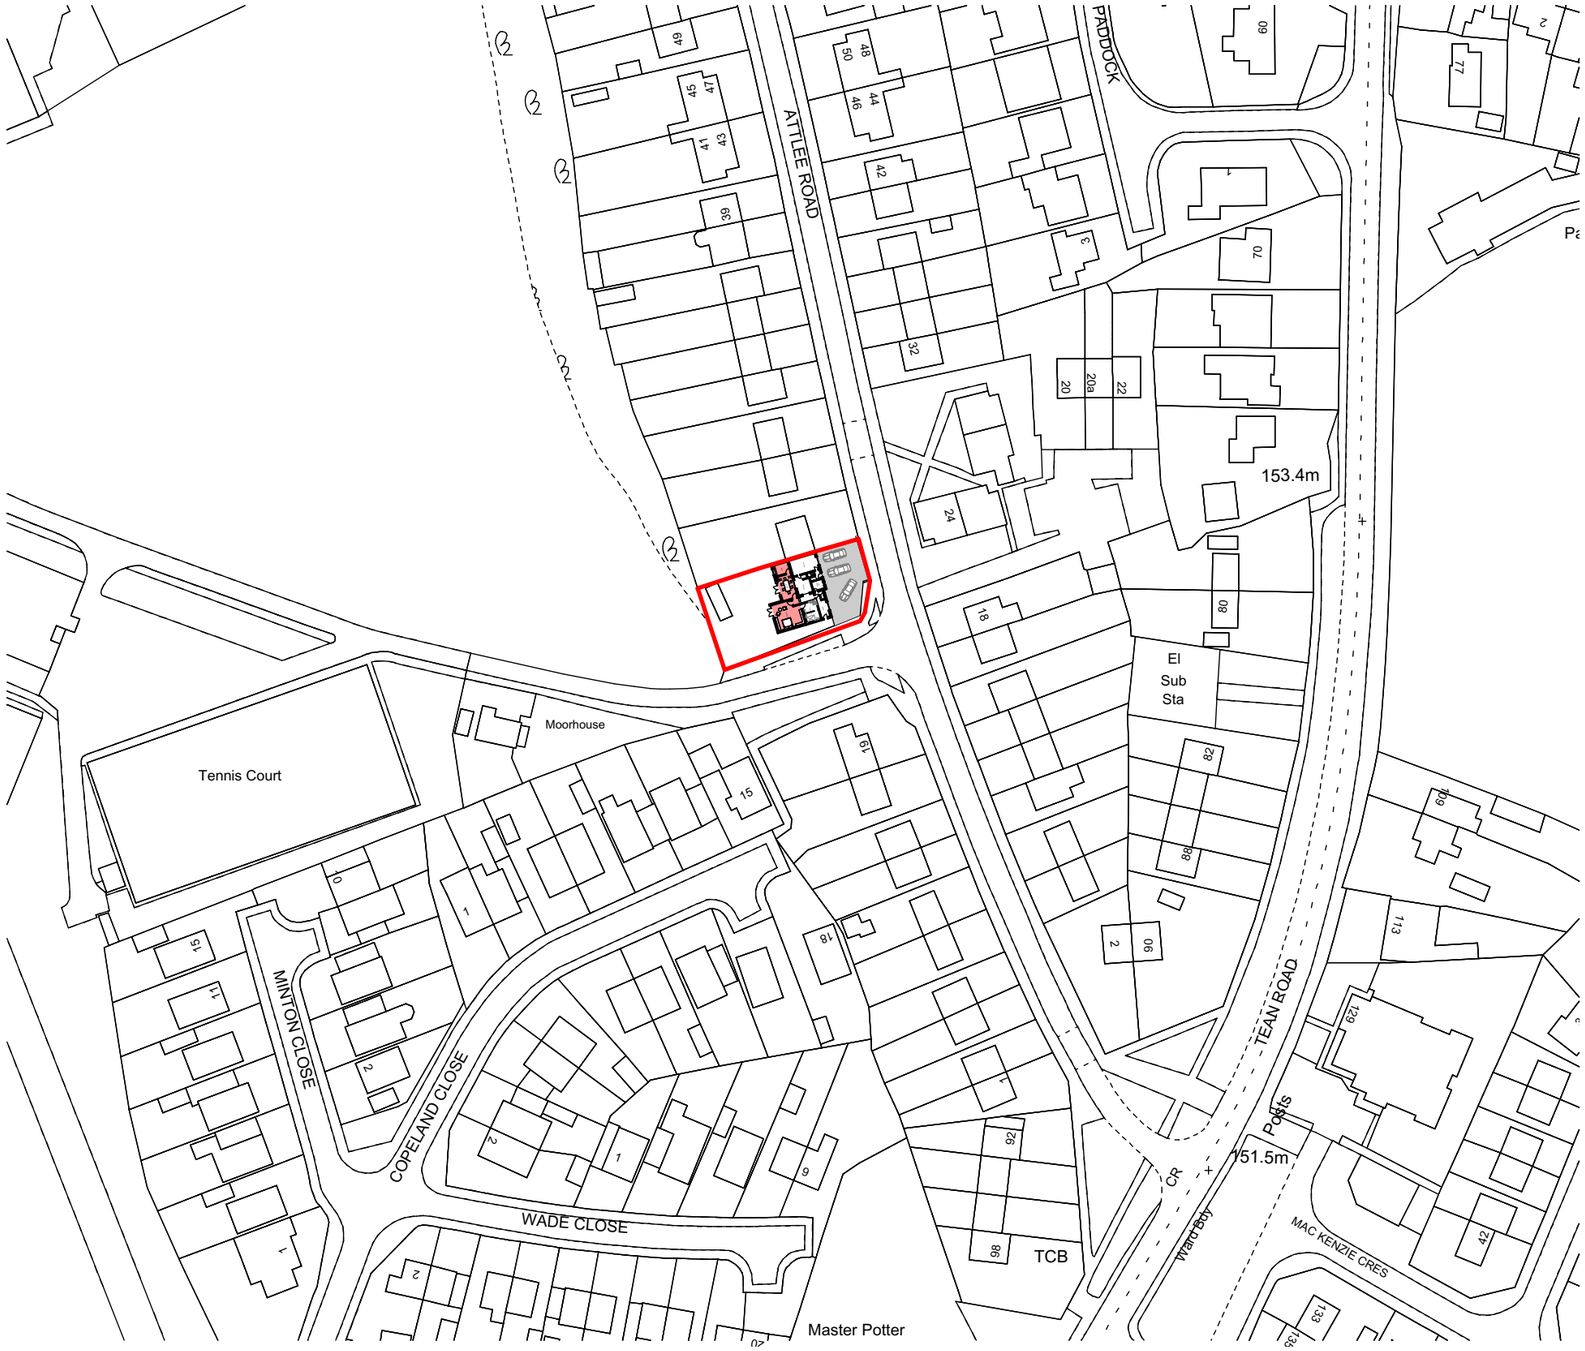

Client.

Mr & Mrs Tighe
21 Attlee Road
Cheadle

Project.

Proposed Extension to Existing Dwelling

Scale	Sheet Size	Issue Date
1:1250	A3	09/07/2019

Title.

Location Plan

Drawing Number	/ (Revision)	Revison ID
AR-01-07		A