Rev.	Drawn	Comments	Date

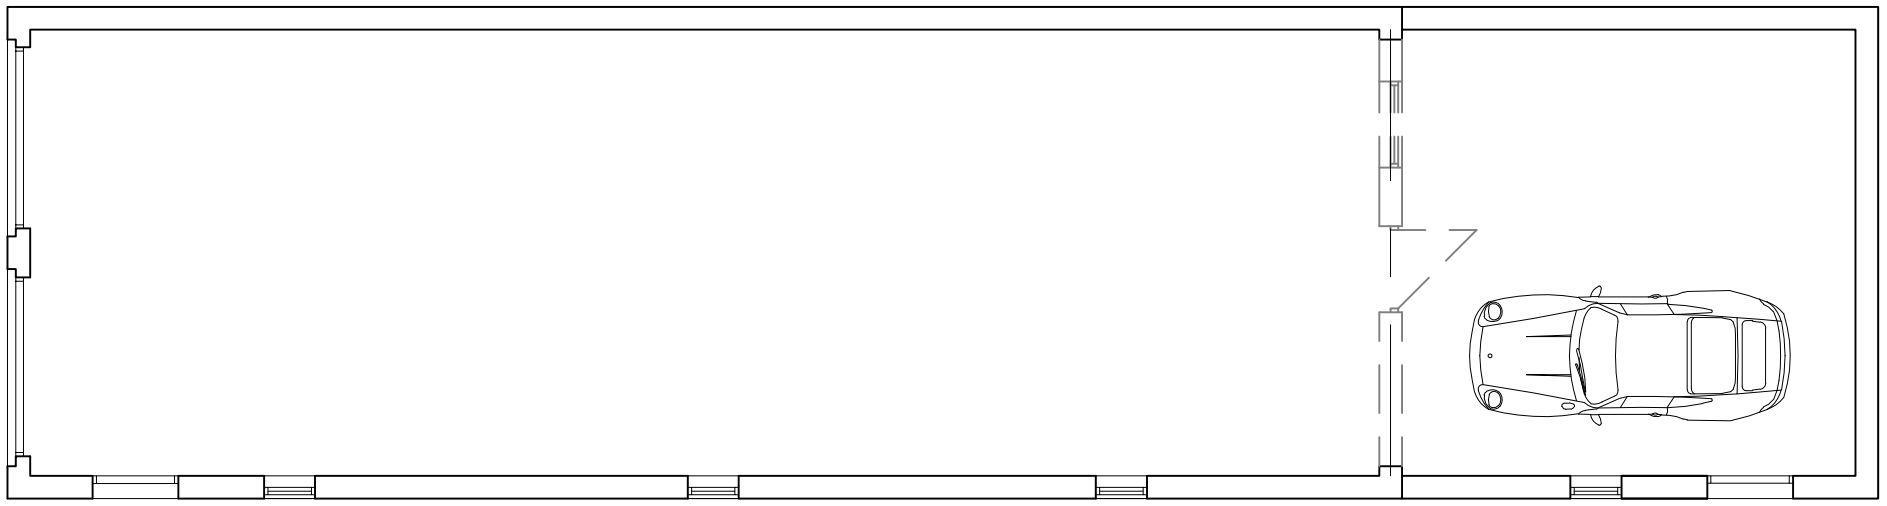

Ground Floor Plan 1:100

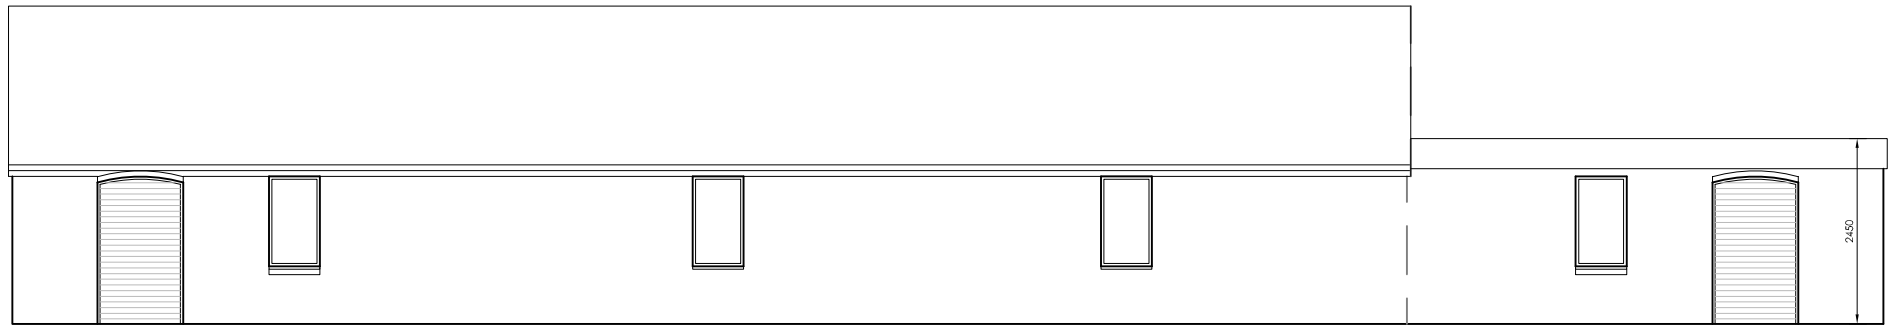

Side Elevation 1:100

 

Side Elevation 1:100

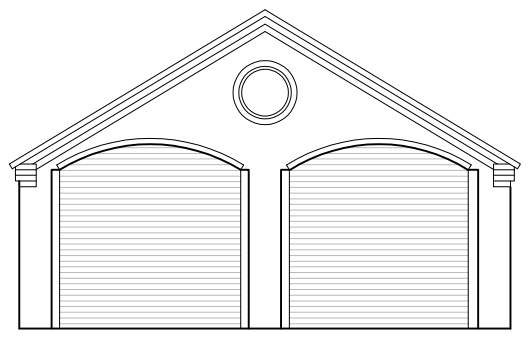

Front Elevation 1:100

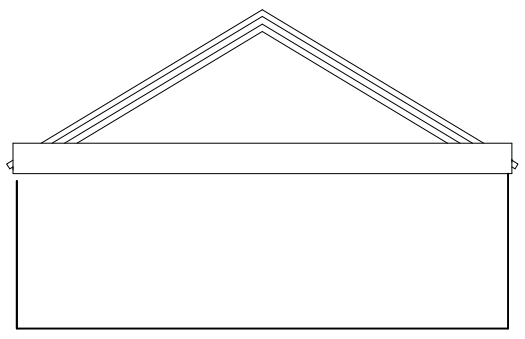

Rear Elevation 1:100

Ordnance Survey © Crown copyright 2016 All rights reserved. Licence number 100035207

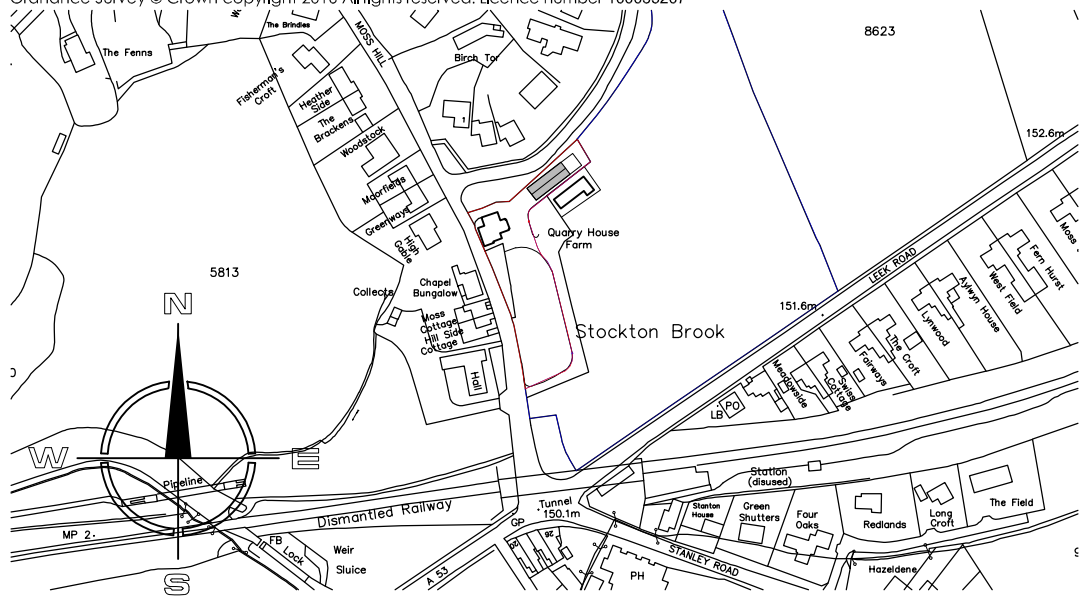

SITE LOCATION PLAN 1:2500

MODE
Architects & Development

01782 479644
admin@mode-uk.com
www.mode-uk.com
Pennant House Salem Street Stoke-on-Trent

Client N. Mountford

Project Extension to Existing Garage at Quarry House Farm

Title Plans as Proposed

Status Planning

Scale @A3	Date	Drawn	Checked
1:100	July 18	KJM	

Drawing No. 18 017 AL(0) 03

Rev B

File Ref:

This drawing is subject to Copyright & must not be copied or reproduced without consent. Figured dimensions only are to be taken from this drawing. All contractors must visit the site and be responsible for taking and checking all dimensions relative to their work.