Revision	Description	Date



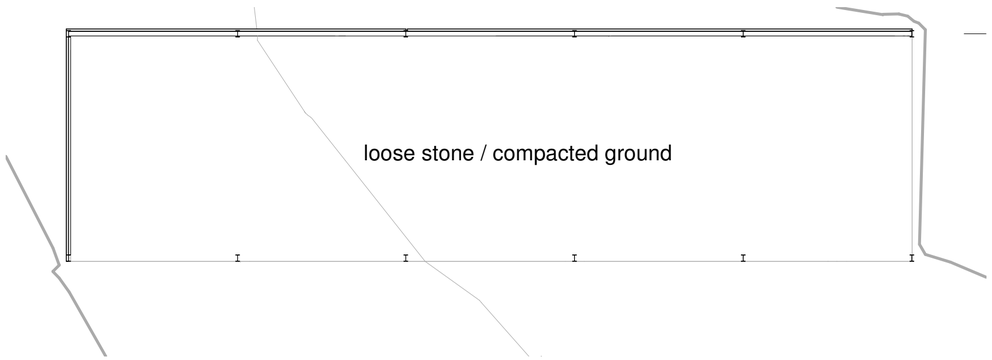

Ground Floor - Shed

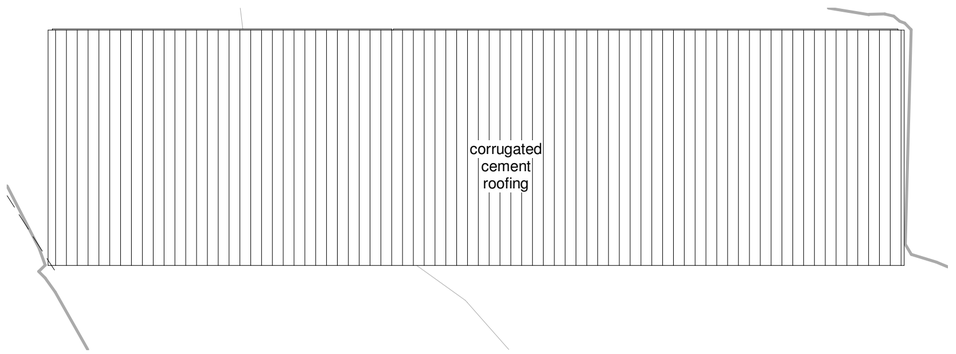

Roof Plan

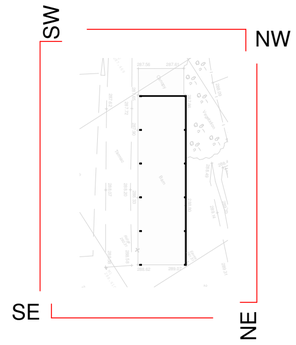

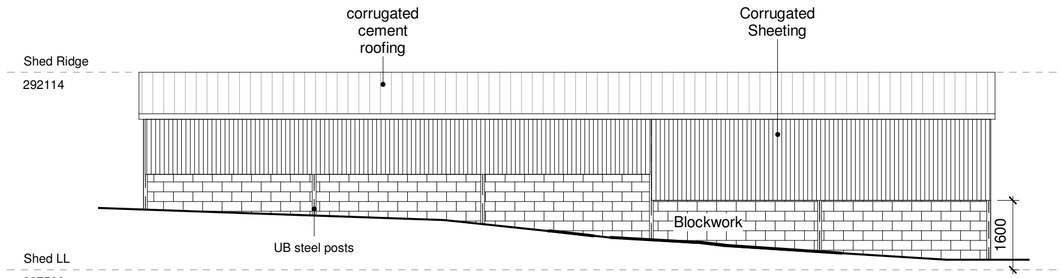

Shed NE elevation

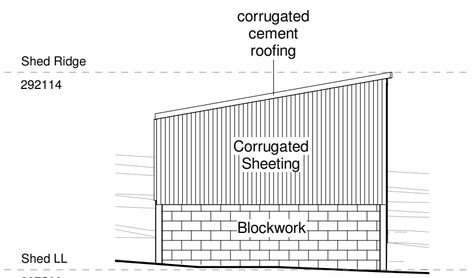

Shed NW elevation

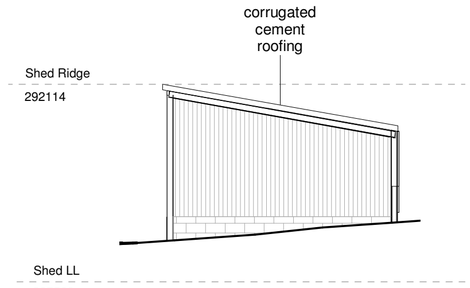

Shed SE elevation

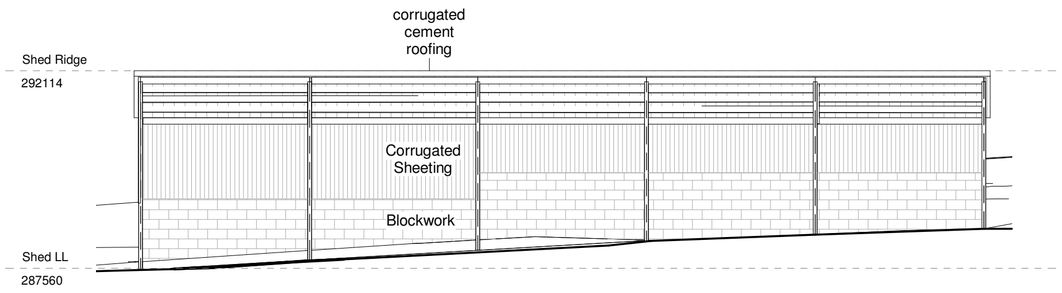

Shed SW elevation

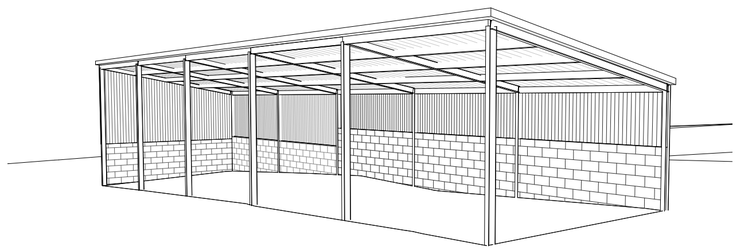

3D View - Shed

PlanningDesign

Second Floor, Suite 3
Woburn House
Vernon Gate
Derby
DE1 1UL

Tel: 01332 347 371
Fax: 01332 347 555
E-mail:
info@planningdesign.co.uk

CLIENT:
Mark & Margaret Mellor

STATUS:
PLANNING

PROJECT DESCRIPTION:
ANCILLARY BUILDINGS
HAYES GATE FARM
STAR BANK, OAKAMOORE
STAFFORDSHIRE ST10 3BN

DRAWING TITLE:
Plans and elevations as existing - Steel frame Shed

DRAWN BY:	CHECKED BY:
FCL	DC
DRAWING NUMBER:	REVISION:
006	
SCALE: 1:100 @A2 indicated	DATE: June 2019

DRAWING REF:
2493 - 006

(C COPYRIGHT EXISTS ON THE DESIGNS AND INFORMATION SHOWN ON THIS DRAWING :
The Contractor must verify all dimensions on site before making shop drawings
or commencing work of any kind.
Architect to be notified of any discrepancies in dimensions immediately