
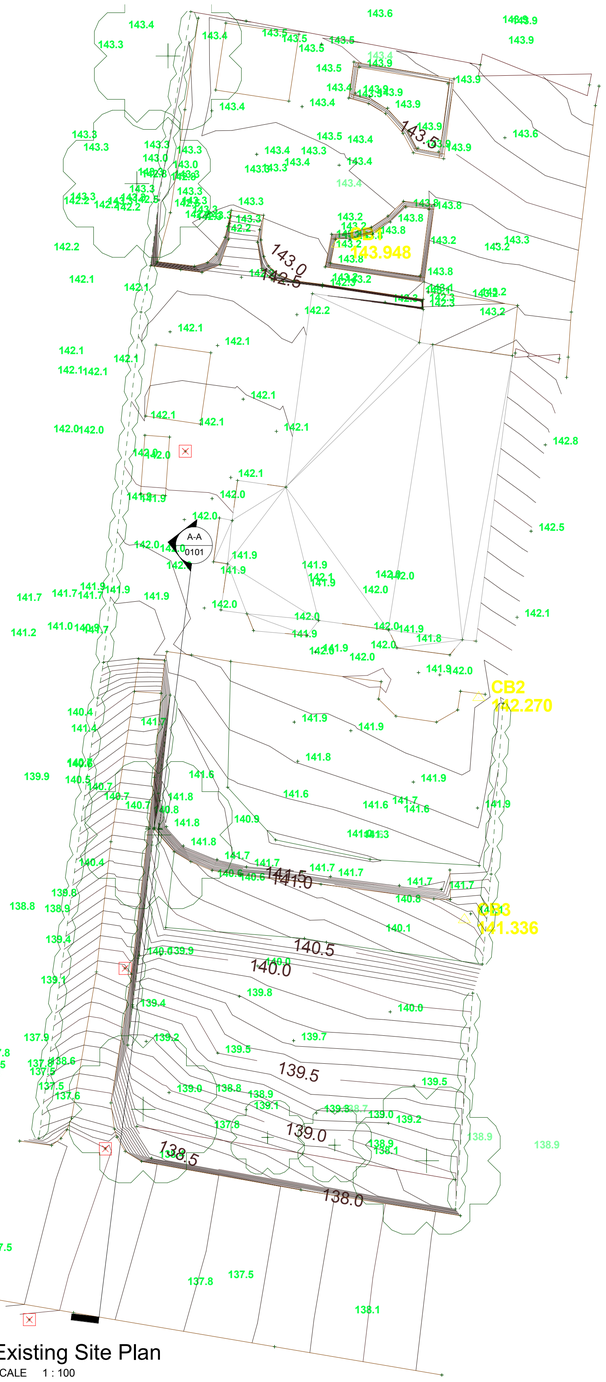


Existing Site Plan
SCALE 1 : 100

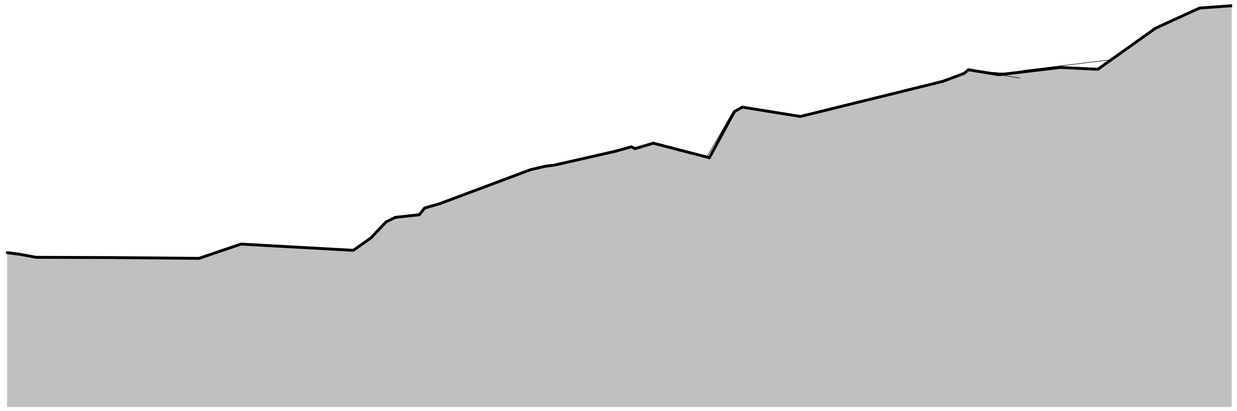

Existing Site Section A-A
SCALE 1 : 50

All heights, sizes and dimensions should be checked on site by the contractor before any work is put in hand.

Figured dimensions should be taken in preference to scaling and any errors or omissions reported to the architect at once.

This drawing has been prepared in accordance with the CDM (Construction Design and Management) and all foreseeable design risks to those involved or affected by construction have been avoided wherever possible.

Scale 1 : 1250


0 12.5 25 62.5 125 m

Scale 1 : 500

0 5 10 25 50 m

Scale 1 : 100

0 1 2 5 10 m

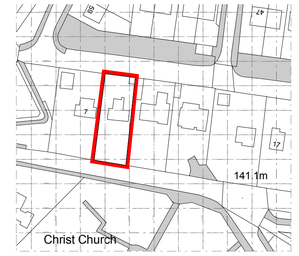

Ordnance Survey, (c) Crown Copyright 2019. All rights reserved. Licence number 100022432

Location Plan
SCALE 1 : 1250

Rev	Date	By	Detail
P0.2	29-07-19	BJ	Revision to Red ownership boundary line
P0.1	29-07-19	BJ	Existing Plans updated to 'S3 : Planning' status

Drawing status

S3 : Planning

Client

Mr C. Burgess

Project/Location

Proposed Driveway

9 Hollington Road
Tean
Stoke-On-Trent
ST10 4JX

SMYTHEMAN ARCHITECTURAL CIAT

12 High Street
Tean, Stoke-on-Trent
ST10 4DZ
United Kingdom

T +44 (0)1538 722097
F +44 (0)1538 722185
mail@smytheman.co.uk
www.smytheman.co.uk

Drawing title

Location Plan & Existing Plans

Date	Drawn	Checked	Job No.
24-07-19	JK	BJ	3133

Scale(s)

As indicated @A1

Drawing number	Revision
CB19-SA-XX-XX-DR-A-0101	P0.2