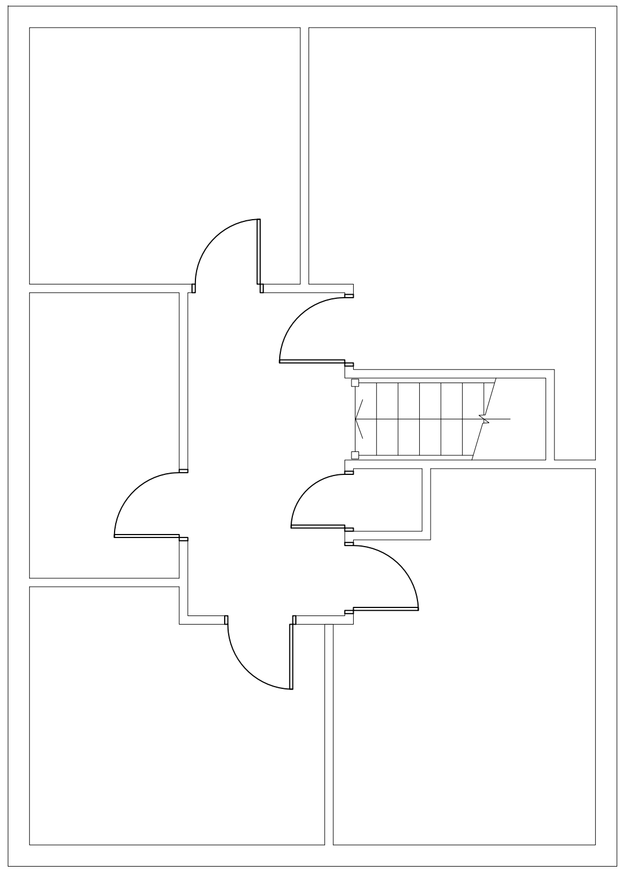

First Floor Plan scale 1:50

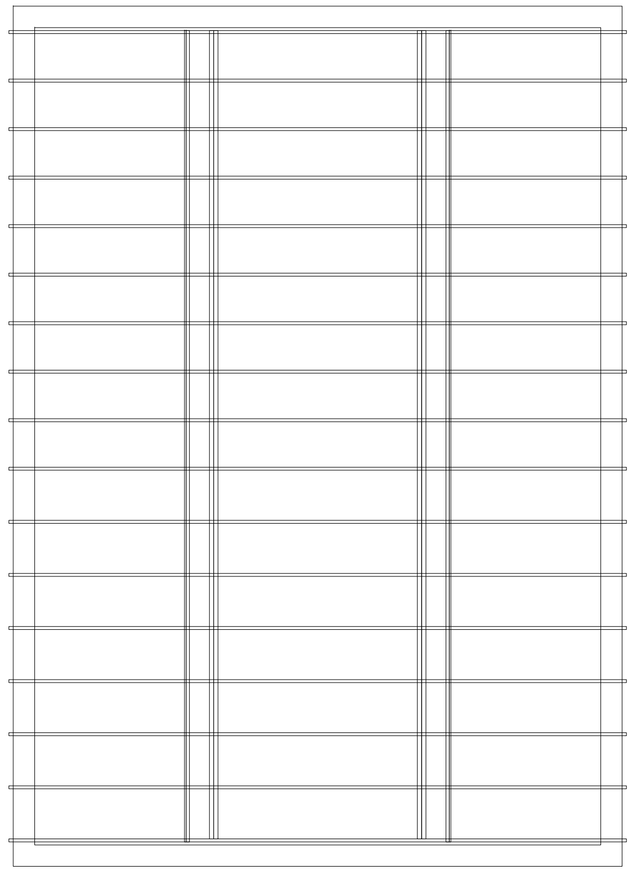

Roof Structure Plan scale 1:50



Block Plan

scale 1:500

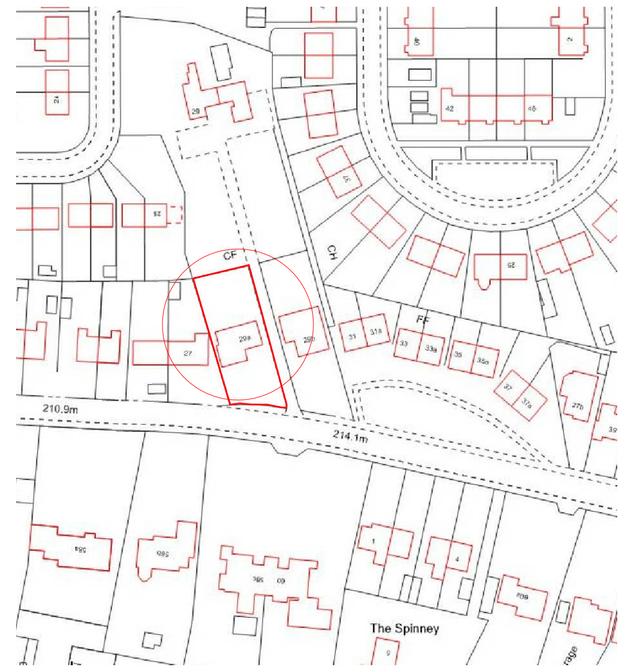

Location Plan

scale 1:1250

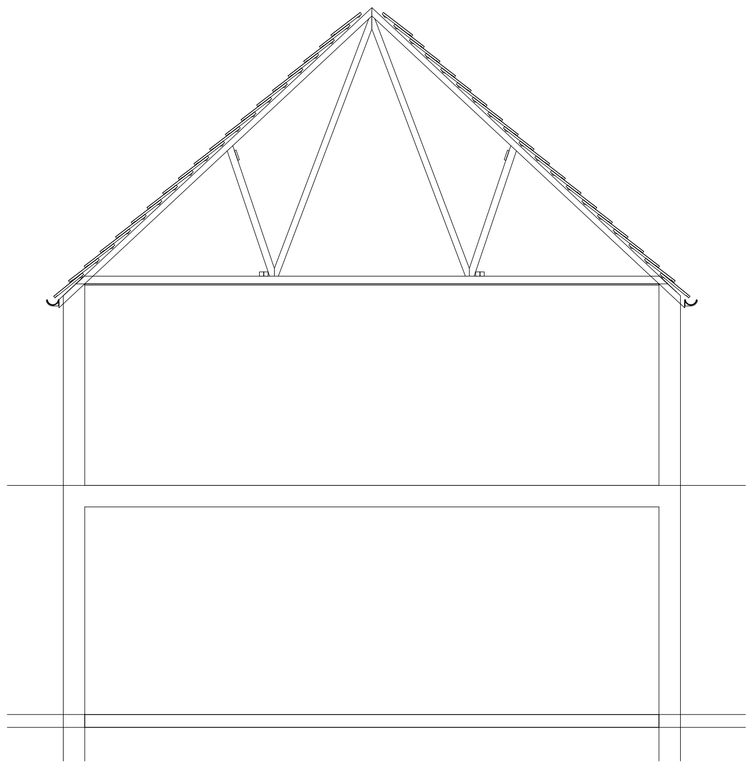

Section scale 1:50

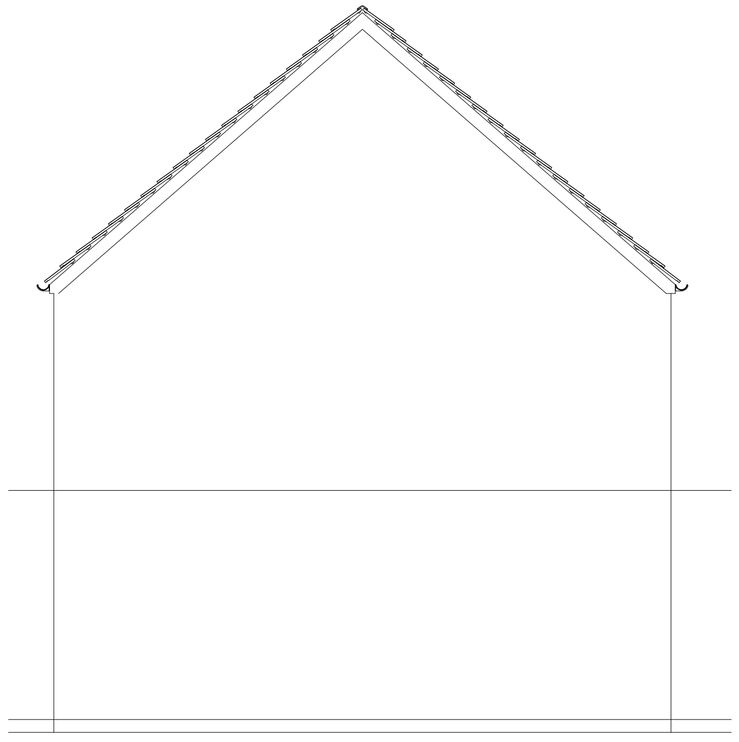

Gable Elevation scale 1:50



Rear Elevation scale 1:50

0 10 m 20 m 30 m 40 m 50 m 100 m

0 5 m 10 m 15 m 20 m 25 m 40 m

0 500mm 1 m 2 m 3 m 4 m

Rev	Date	Revision Note	By	Check

arc design.
14 Priory Avenue Davenham Cheshire CW9 8UA,
Mobile 07831 183288
info@arcdesign-ltd.co.uk
www.arcdesign-ltd.co.uk

Job title
Proposed loft conversion for George Weatherson.
Drawing title
29a Park Lane Knypersley ST8 7AT
EXISTING First Floor Plan, Roof plan and Section

Drawn by	date	checked by	date	Scale at A1	Scale at A3
RCR	12.03.19			1:50	1:100

Job no.	CPI cat.	Dwg. no	Revision
2019-009		001	

EXISTING