

Copyright of this drawing is vested in the Architect and it must not be copied or reproduced without consent. Figured dimensions only are to be taken from this drawing. All contractors must visit the site and be responsible for taking and checking all dimensions relative to their work. Hewitt&Carr Architects Ltd are to be advised of any variation between drawings and site conditions.
CLIENTS ARE ADVISED TO CLARIFY DIMENSIONS WITH THE ARCHITECT PRIOR TO SETTING OUT AND NOT TO SCALE FROM THE DRAWING


Rev.	Drawn	Comments	Date

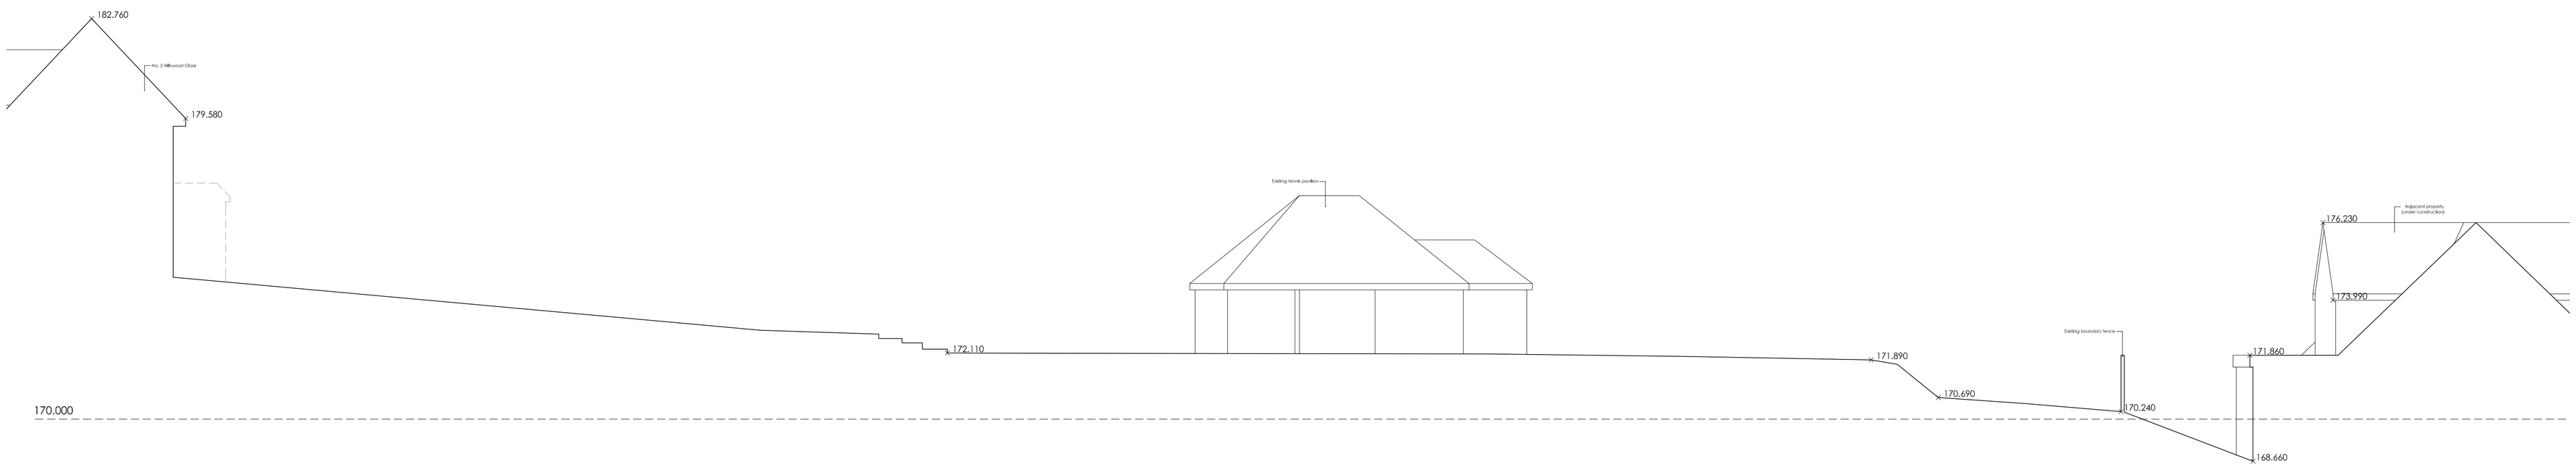

Site section AA 1:100

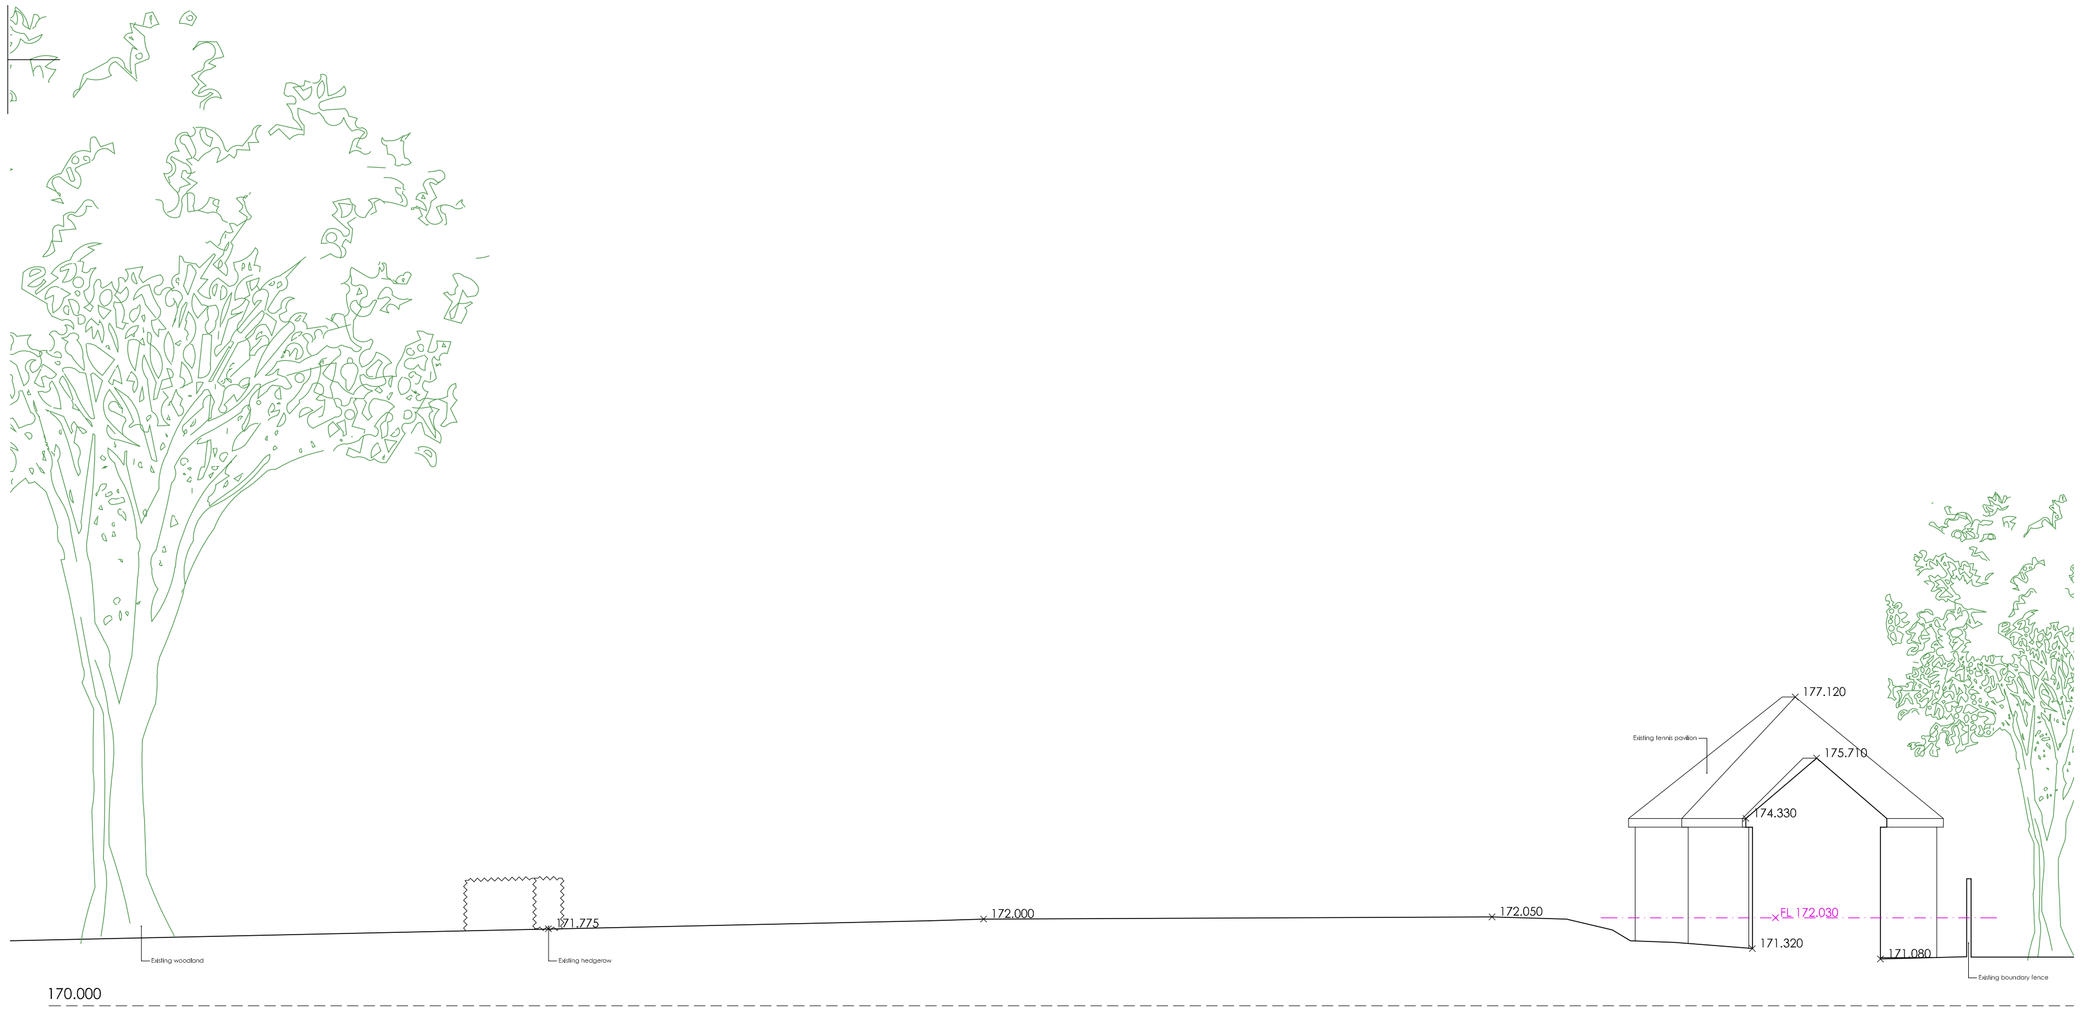

Site section BB 1:100

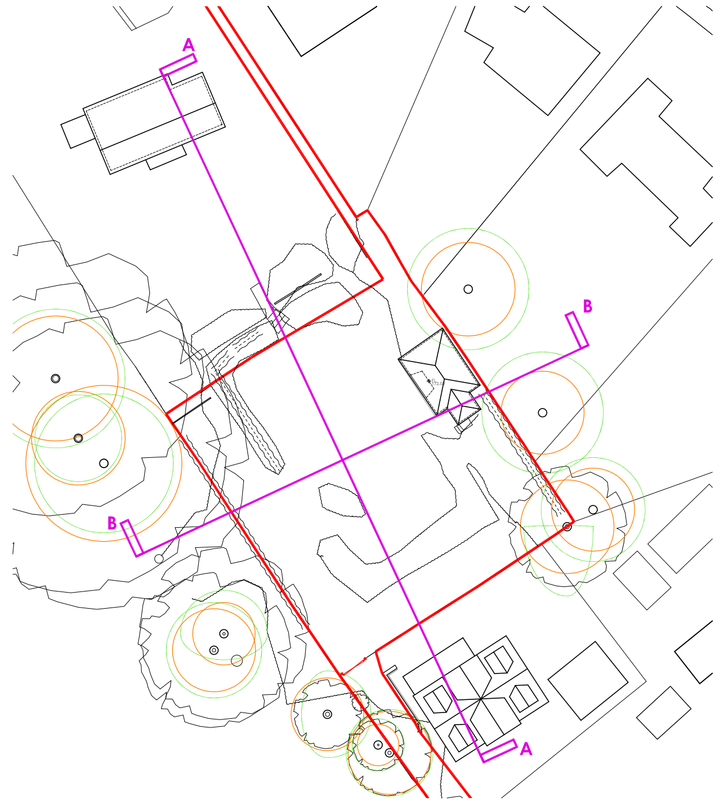

Key 1:500

Hewitt&Carr Architects
A: DaisyBank House | 17-19 Leek Road | Cheadle | ST10 1JE
T: 01538 756888
E: enquiries@hcarchitects.co.uk
W: www.hcarchitects.co.uk

Client
Mr & Mrs D Owen

Project
New Dwelling at land adjacent to 2 Hillswood Close, Endon

Title
Site Sections as Existing

Status
Planning

Date Jun 2019 Drawn KEW

Scale @A1 As Shown Checked

Project No 00898 Drawing No. AL(0)02 Rev

File Path: H:\REF