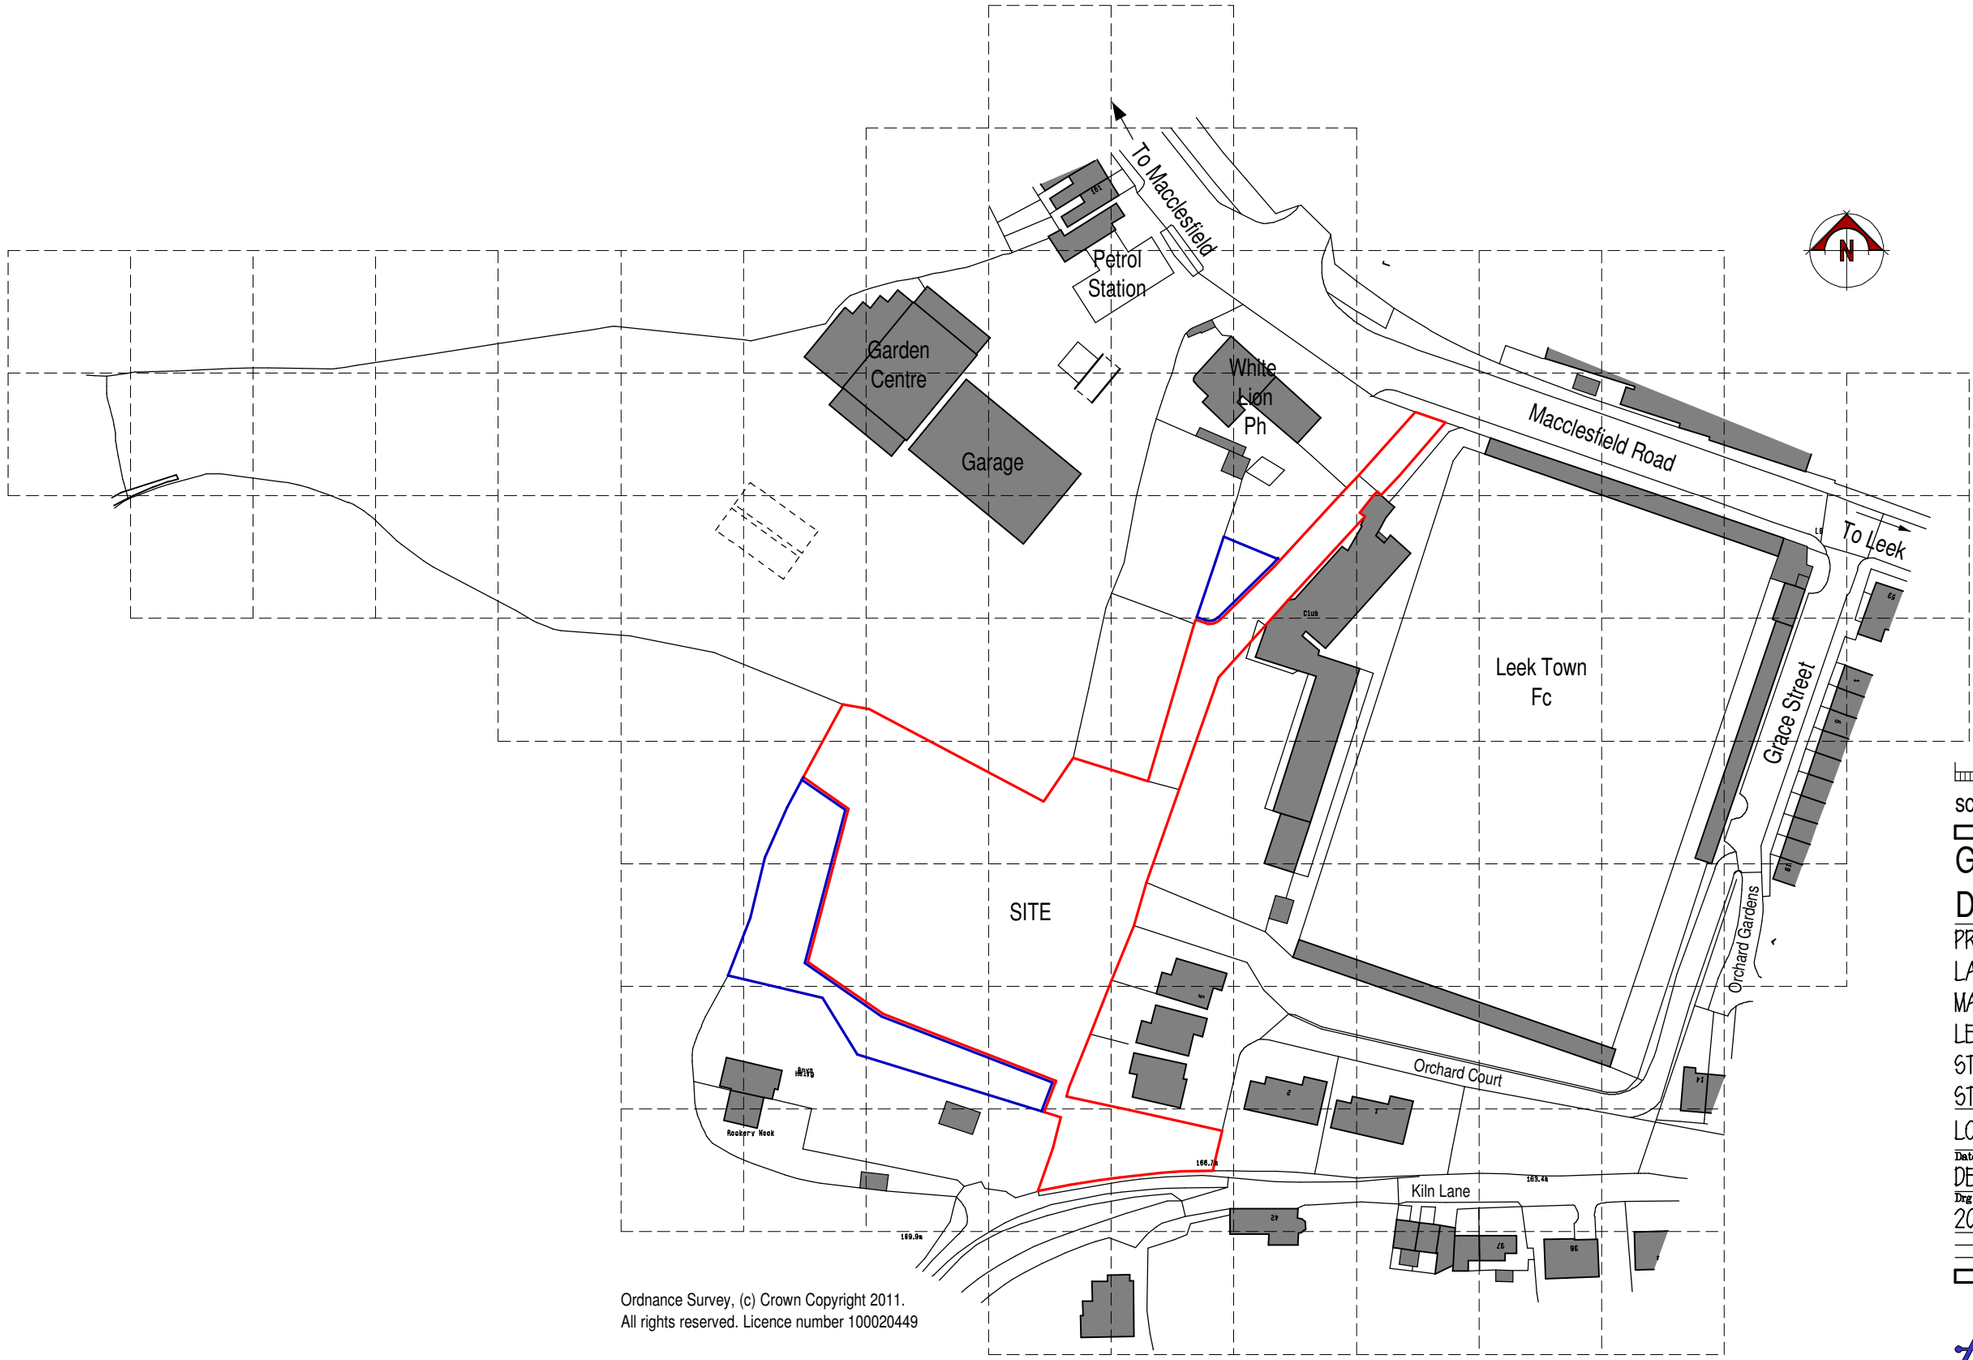

Ordnance Survey, (c) Crown Copyright 2011.
All rights reserved. Licence number 100020449

LOCATION PLAN

SCALE 1:1250

GRACE STREET DEVELOPMENTS LTD

PROPOSED DEVELOPMENT ON
LAND OFF
MACCLESFIELD ROAD,
LEEK,
STAFFORDSHIRE,
ST13 8LD.

LOCATION PLAN

Date	Sheet	Scale
DEC 2013	A3	1:1250
Drg No.	Rev.	Drawn
2011-1806-23	-	ASR

SAMMONS Architectural LIMITED
Chartered Institute of Architectural Technologists

10 Cawdry Buildings, Fountain Street, Leek. ST13 6JP
Telephone + Fax 01538 386002
E-mail: info@sammonsltd.co.uk
Web: www.sammonsltd.co.uk

This drawing is copyright. Do not scale.
All dimensions must be checked prior to commencement.