

NOTES -
All sizes shall be measured on site by the manufacturer.
Check on site prior to commencement.
Door to be constructed from hardwood timber and recessed 75mm from the outer face of the brickwork.
Door to be painted Royal Blue to match existing.

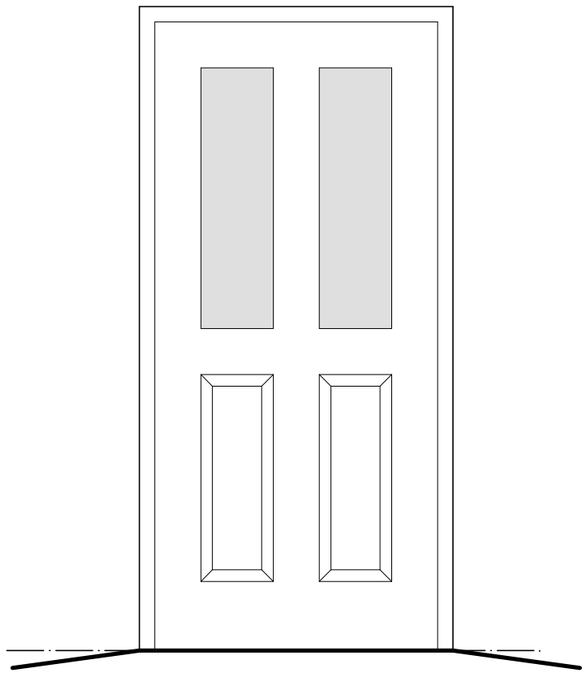

ELEVATION
(SCALE 1:20)

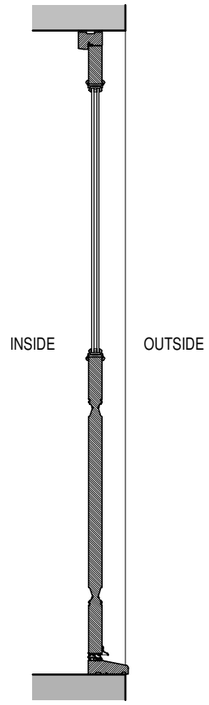


TYPICAL SECTION
(SCALE 1:20)




PLAN (SCALE 1:20)



scale bar @ 1:20

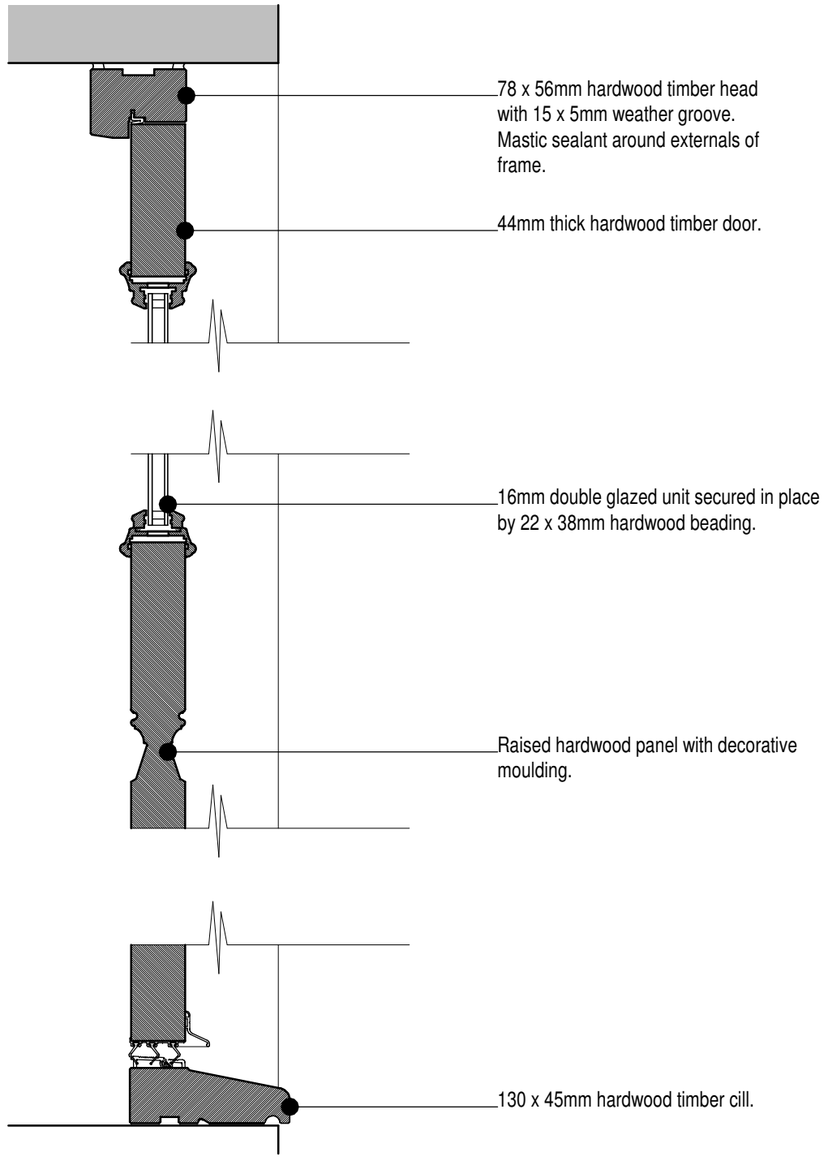

DETAILED SECTION
(SCALE 1:5)

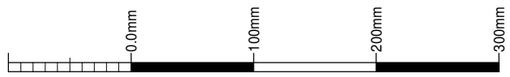

scale bar @ 1:5

Edith Shaw Care Centre

PROPOSED 1 STOREY EXTENSION TO EDITH SHAW CARE CENTRE,
HUGO STREET,
LEEK,
STAFFS, ST13 5PE.

PLANNING PROPOSAL
DOOR DETAIL

Date	Sheet	Scale
JULY 2019	A3	1:20 + 1:5
Drg No.	Rev.	Drawn
2018-2345-16	A	NAW

A - 01/08/2019 - NOTE AMENDED FOLLOWING PLANNING FEEDBACK

SAMMONS Architectural LIMITED
Chartered Institute of Architectural Technologists Registered Practice
10 Cawdry Buildings, Fountain Street, Leek. ST13 6JP
Telephone: 01538 386002
E-mail: info@sammonsltd.co.uk
Web: www.sammonsltd.co.uk

This drawing is copyright.
All dimensions must be checked prior to commencement.