
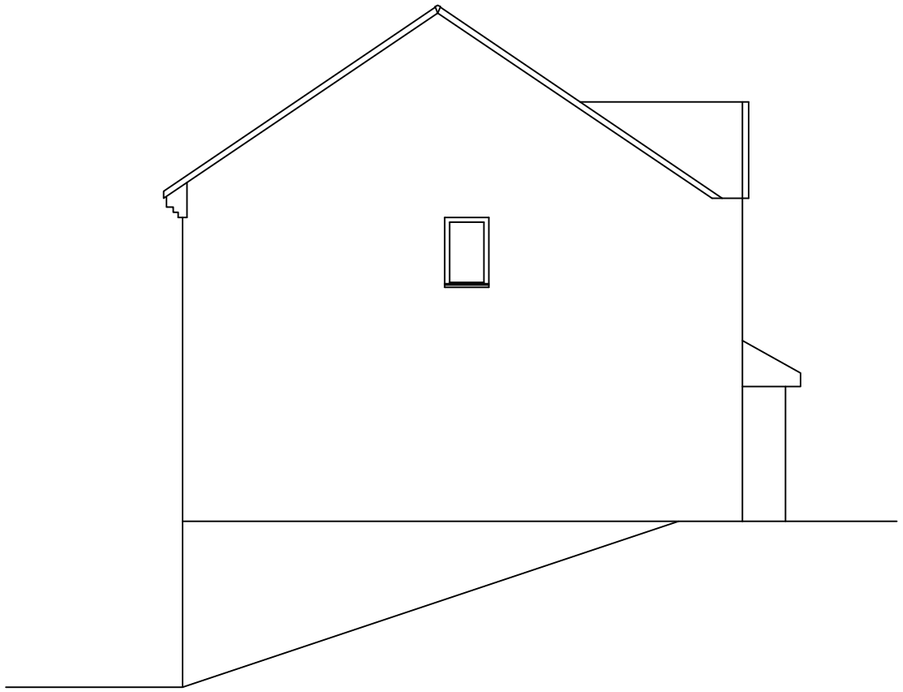


SIDE ELEVATION

SCALE 1:100

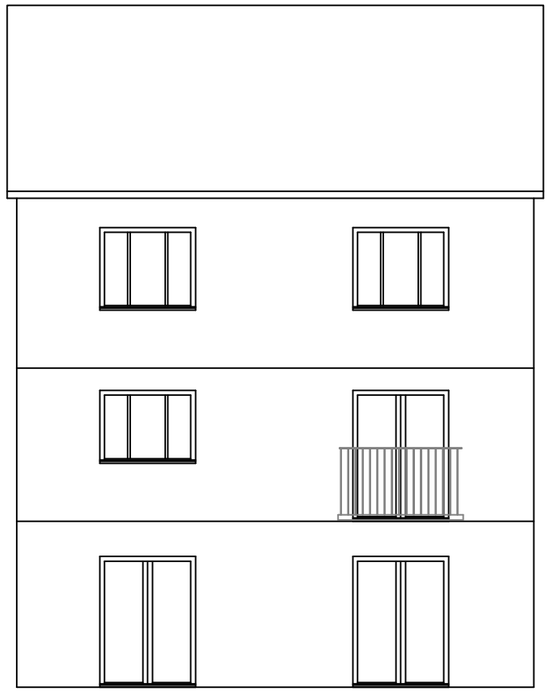

REAR ELEVATION

CLIENT:

MR & MRS RIDER

PROJECT:

GARDEN DECKING AREA WITH FIRST FLOOR REAR ACCESS/STEPS.
31 MEADOW CLOSE ST13 5TX.
PLANNING REF 08002309

TITLE:

EXISTING PLANS


DRAWN BY:

MR RIDER

DATE:

17 JULY 2019

SCALE 1:100

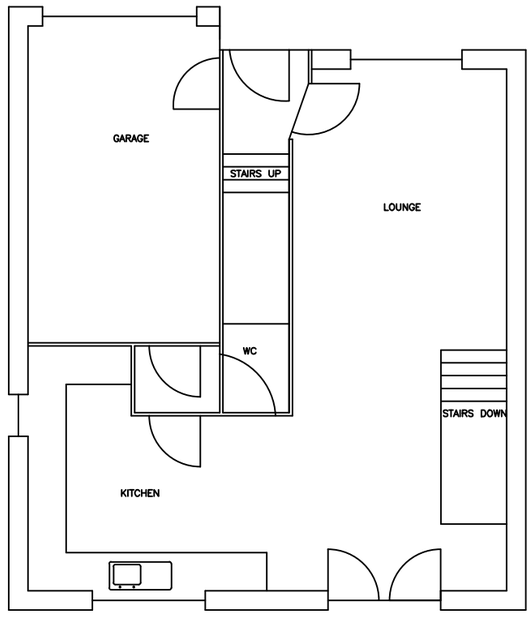

FIRST FLOOR PLAN