OUTLINE of THE EXISTING GARAGE + STABLES TOGETHER WITH THE OUTLINE of THE REFUSED BUILDING SUPERIMPOSED ON THE SOUTH ELEVATION of THE PROPOSED GARAGE & ANCILLARY BUILDINGS at FARLEY HOUSE

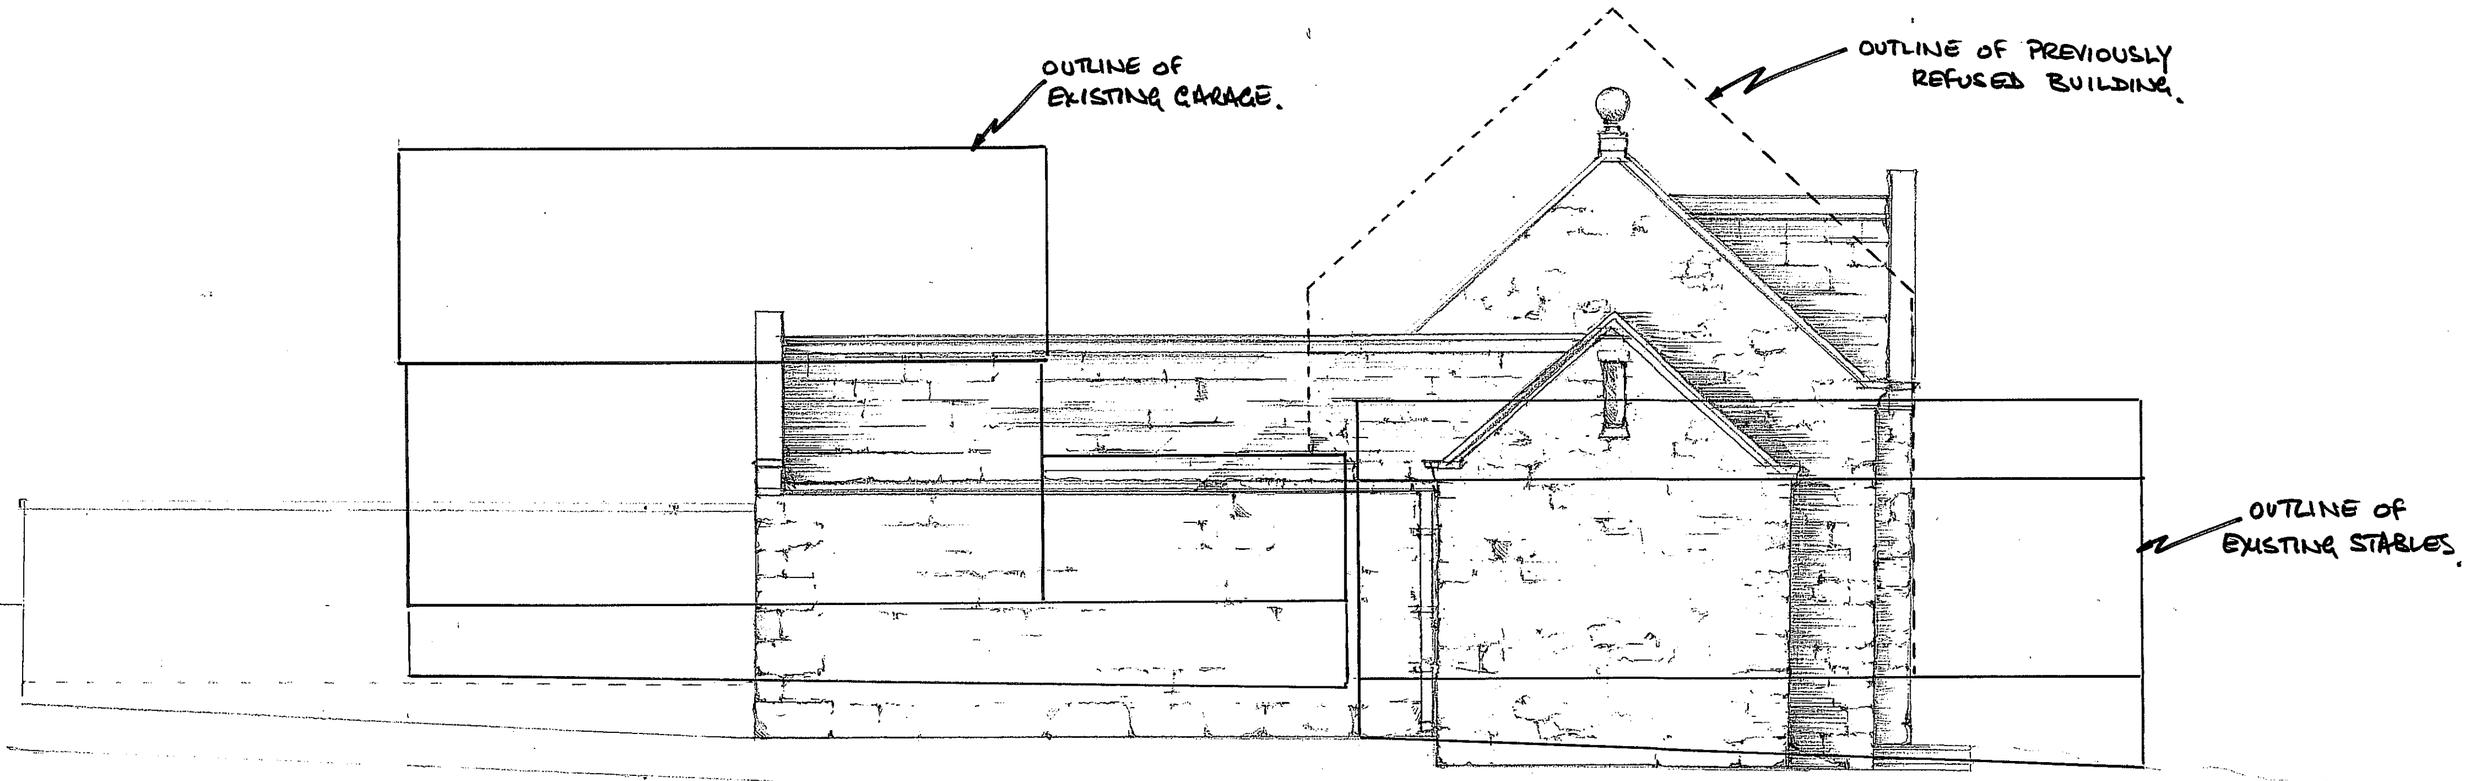

DRAWING No	REVISIONS	DATE.
ND/SR/19/005.		

NIGEL DALY DESIGN	SCALE 1:50	OCT 2018