PROPOSED PLANS and ELEVATIONS for THE NEW GARAGE and SERVICE BUILDINGS at FARLEY HOUSE, FARLEY for MR & MRS S. ROPER.

NIGEL DALY DESIGN

SCALE 1:100@A2 | JUNE 2019.

DRAWING No ND/SR/19/004.

REVISIONS | DATE.

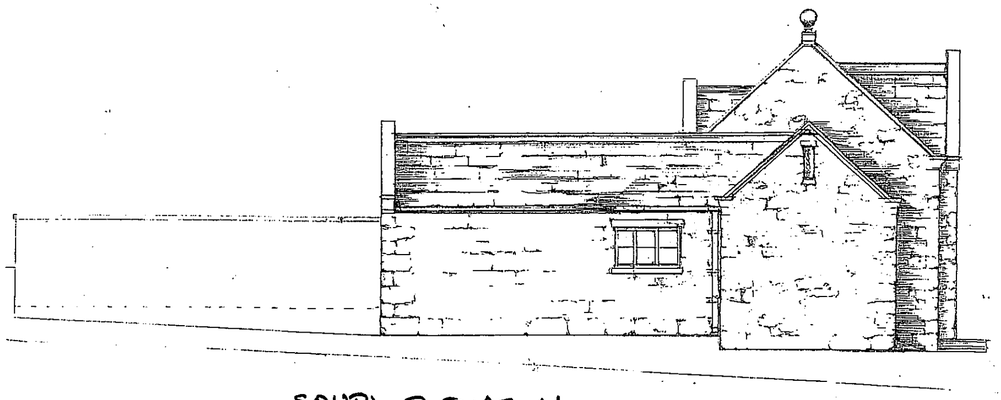

SOUTH ELEVATION.

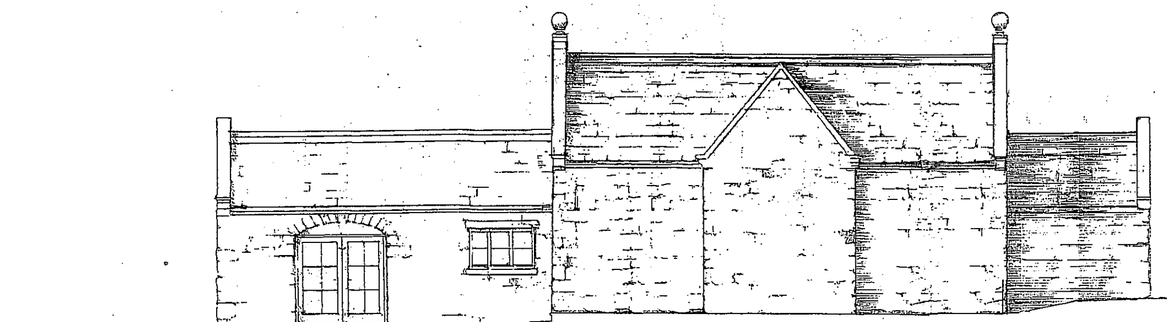

EAST ELEVATION.



WEST ELEVATION

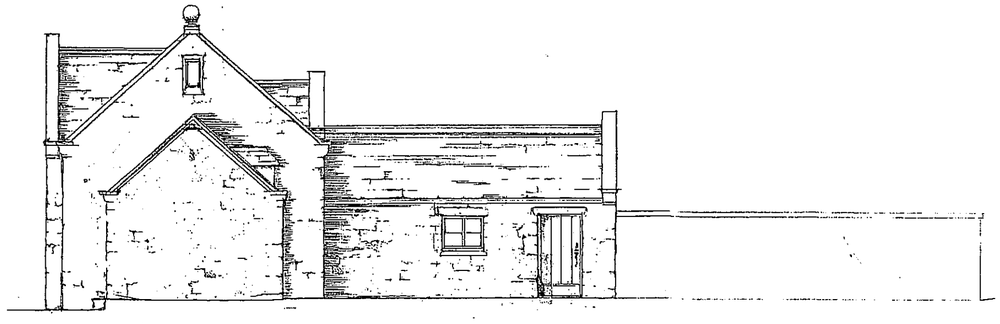

NORTH ELEVATION.

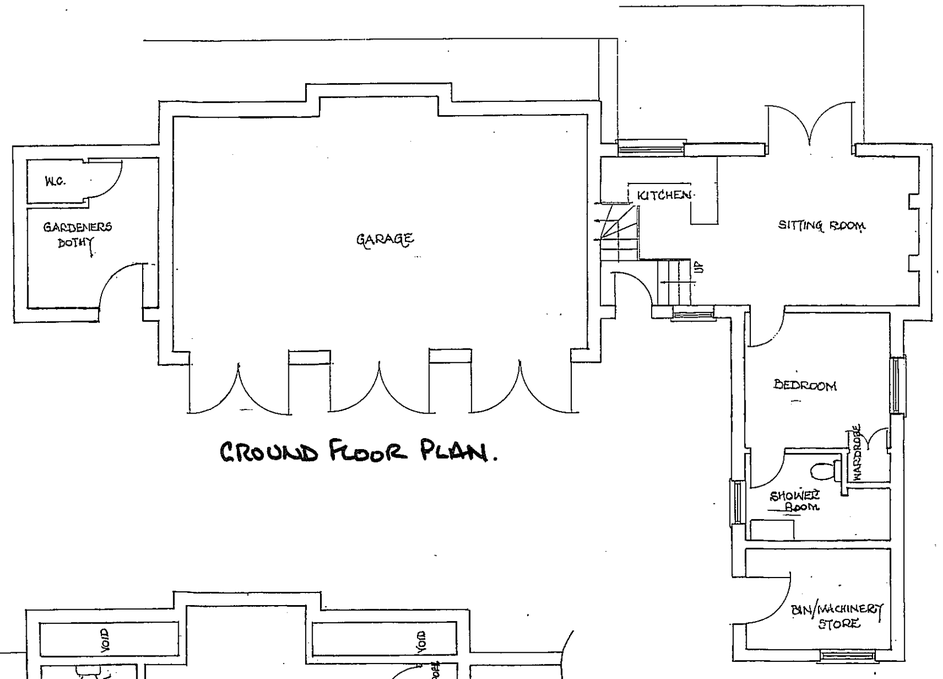

GROUND FLOOR PLAN.

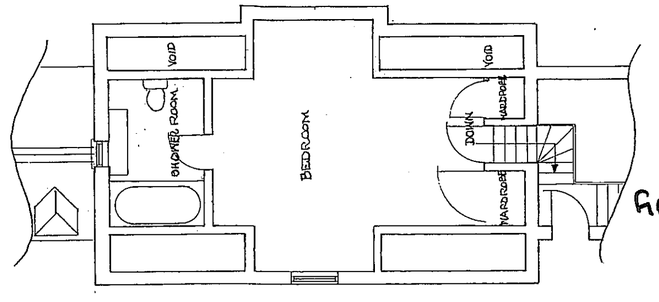

FIRST FLOOR PLAN.