EXISTING SITE LAYOUT for THE GARAGE & STABLES at FARLEY HOUSE

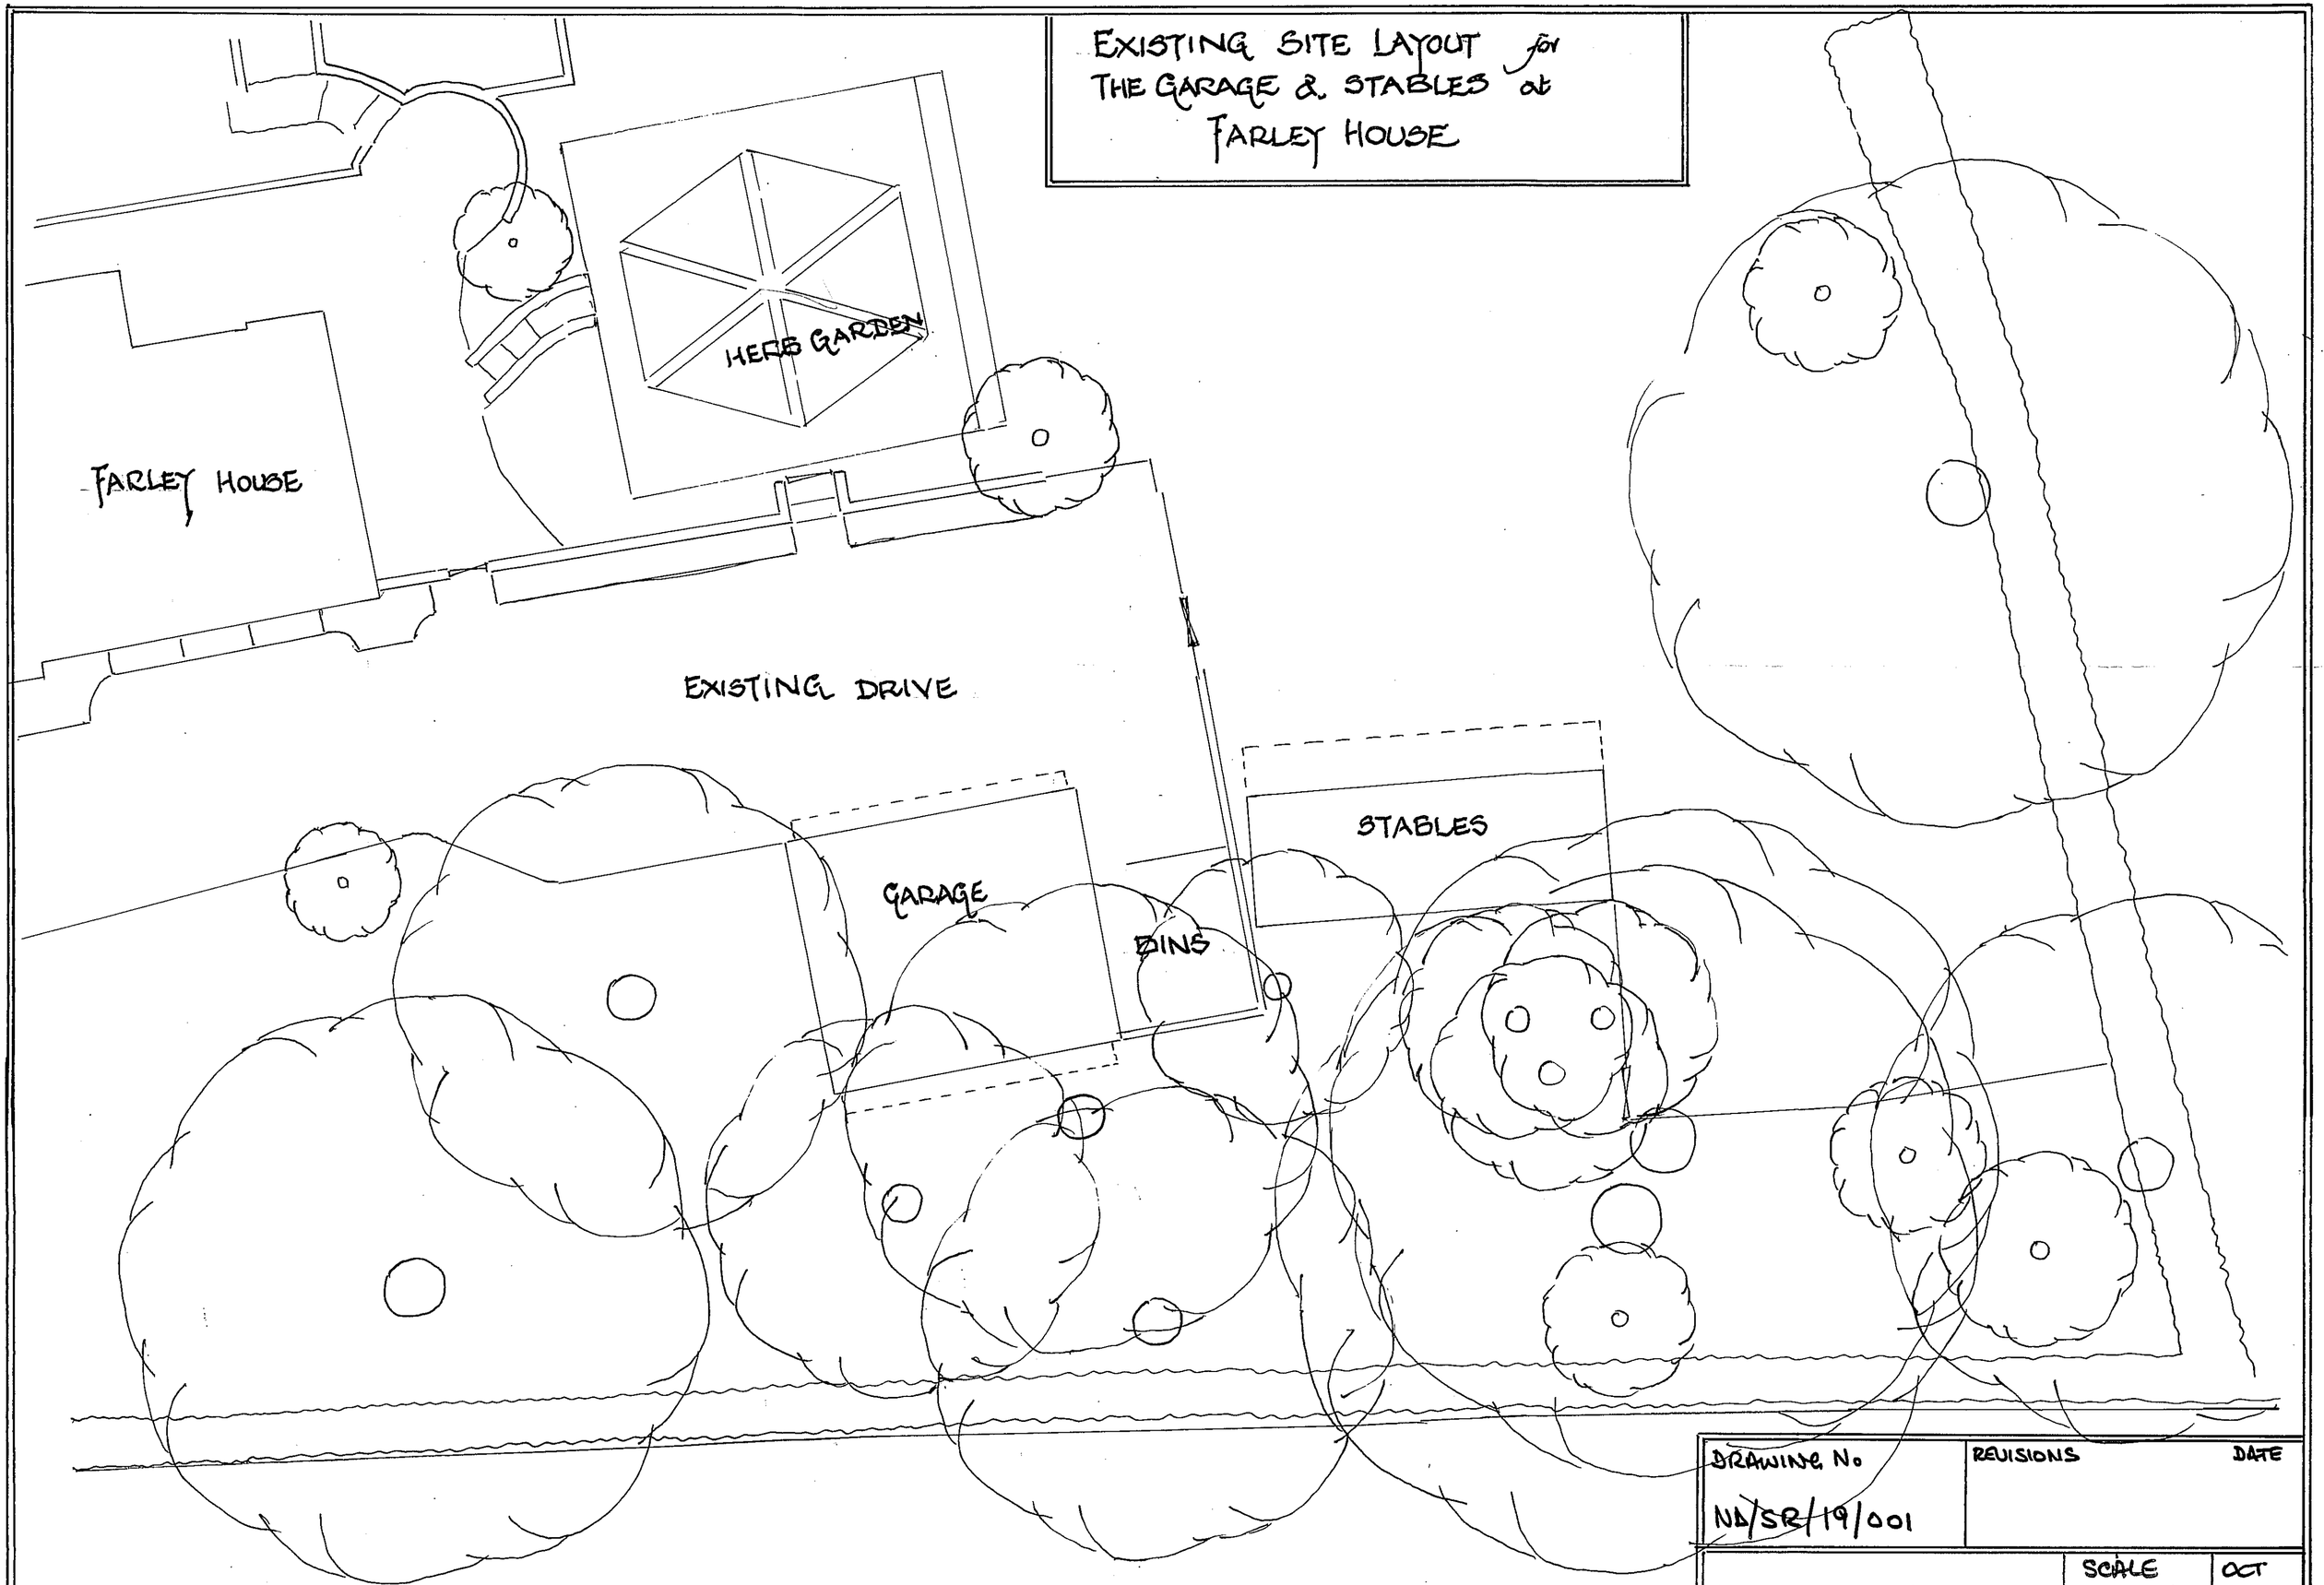

DRAWING No.	REVISIONS	DATE
NI/SR/19/001		
NIGEL DALY DESIGN	SCALE 1:100 @ A2.	OCT 2018