

Rear Elevation

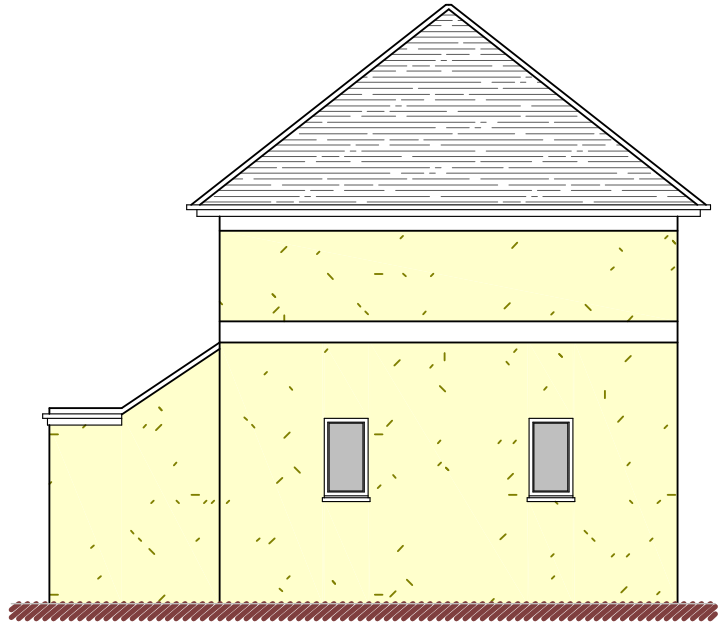

Side (South) Elevation

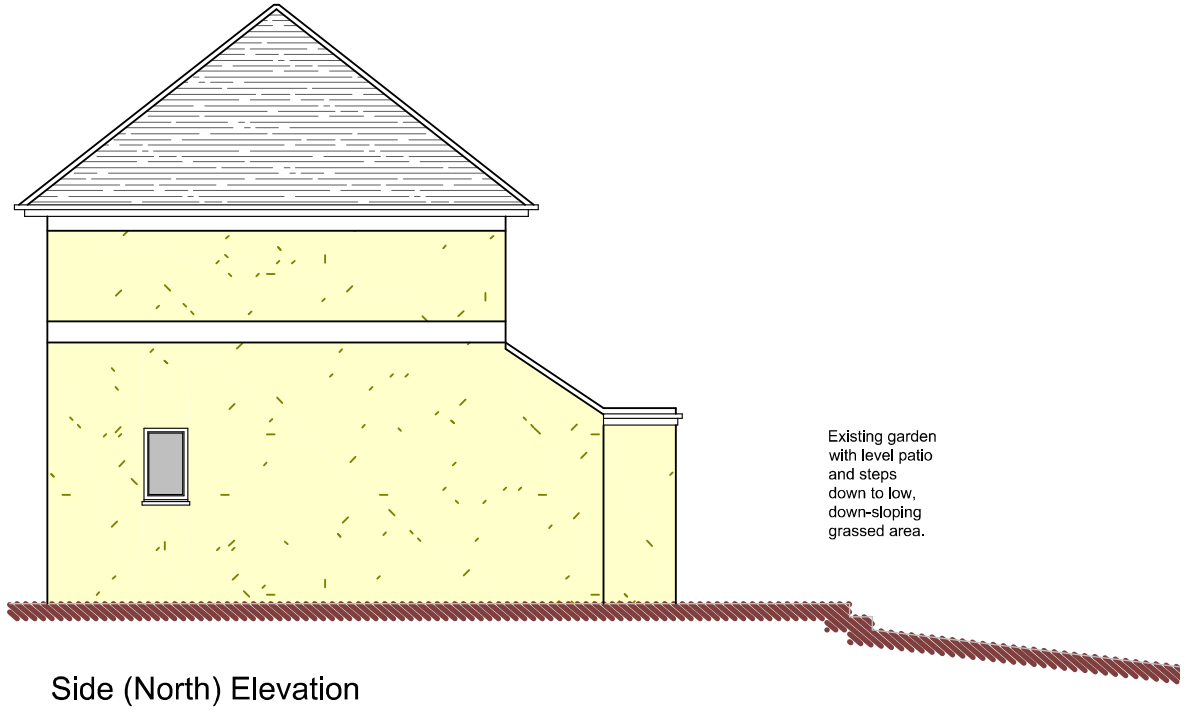


Side (North) Elevation

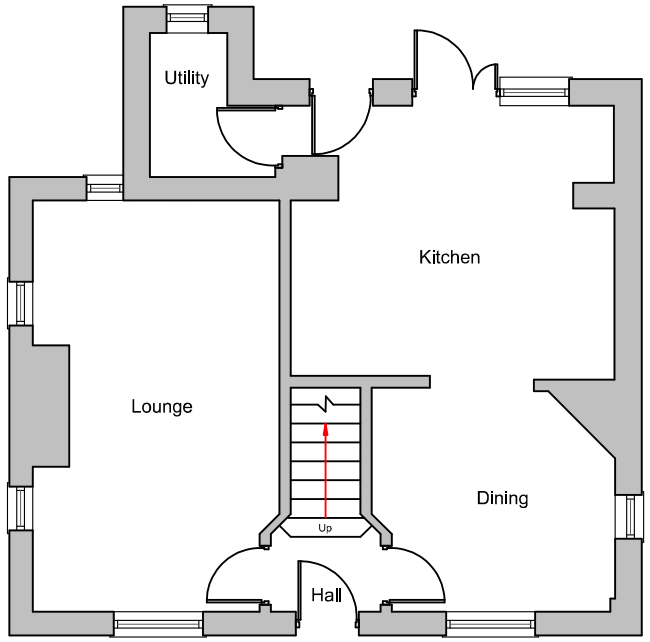


Ground Floor Plan

Metres

1 2 3 4 5 10

SCALE 1:100

**DBD Architectural Consultancy Ltd ©2019**

1. Copyright is vested with DBD Architectural Consultancy Ltd.

2. All dimensions to be checked on site before proceeding.

3. Contractor to check/adjust dimensions of new work to suit existing conditions.
Do not assume existing structure or details are plumb, square or level.

4. Contractor must notify the architect of any discrepancies before proceeding.

5. All drawings to be read in conjunction with all other consultants drawings and specs.

| Rev | Date | Description |
|---|---|---|
| | | |
| | | |
| | | |
| | | |
| | | |

DBD Architectural Consultancy

**DBD Architectural Consultancy Ltd**
50 Broad Street, Leek,
Staffordshire, ST13 5NS
01538 383118
mail@dbdconsultants.co.uk
www.dbdconsultants.co.uk

Mr & Mrs Cooper
The Cottage
Beggars Lane
ST13 8DB

Client

Sinlge Storey Rear Extension

Project

Title

Plans as Existing

| | | |
|---|---|---|
| Stage: Planning | | |
| Size: A3 | Date: 12.07.19 | Job No: 1939 |
| Scale: 1:100 | | |
| Drawing Number: PL 02 | | |